


1 / A-6 SECTION @ STAIR
1/2"=1'-0"

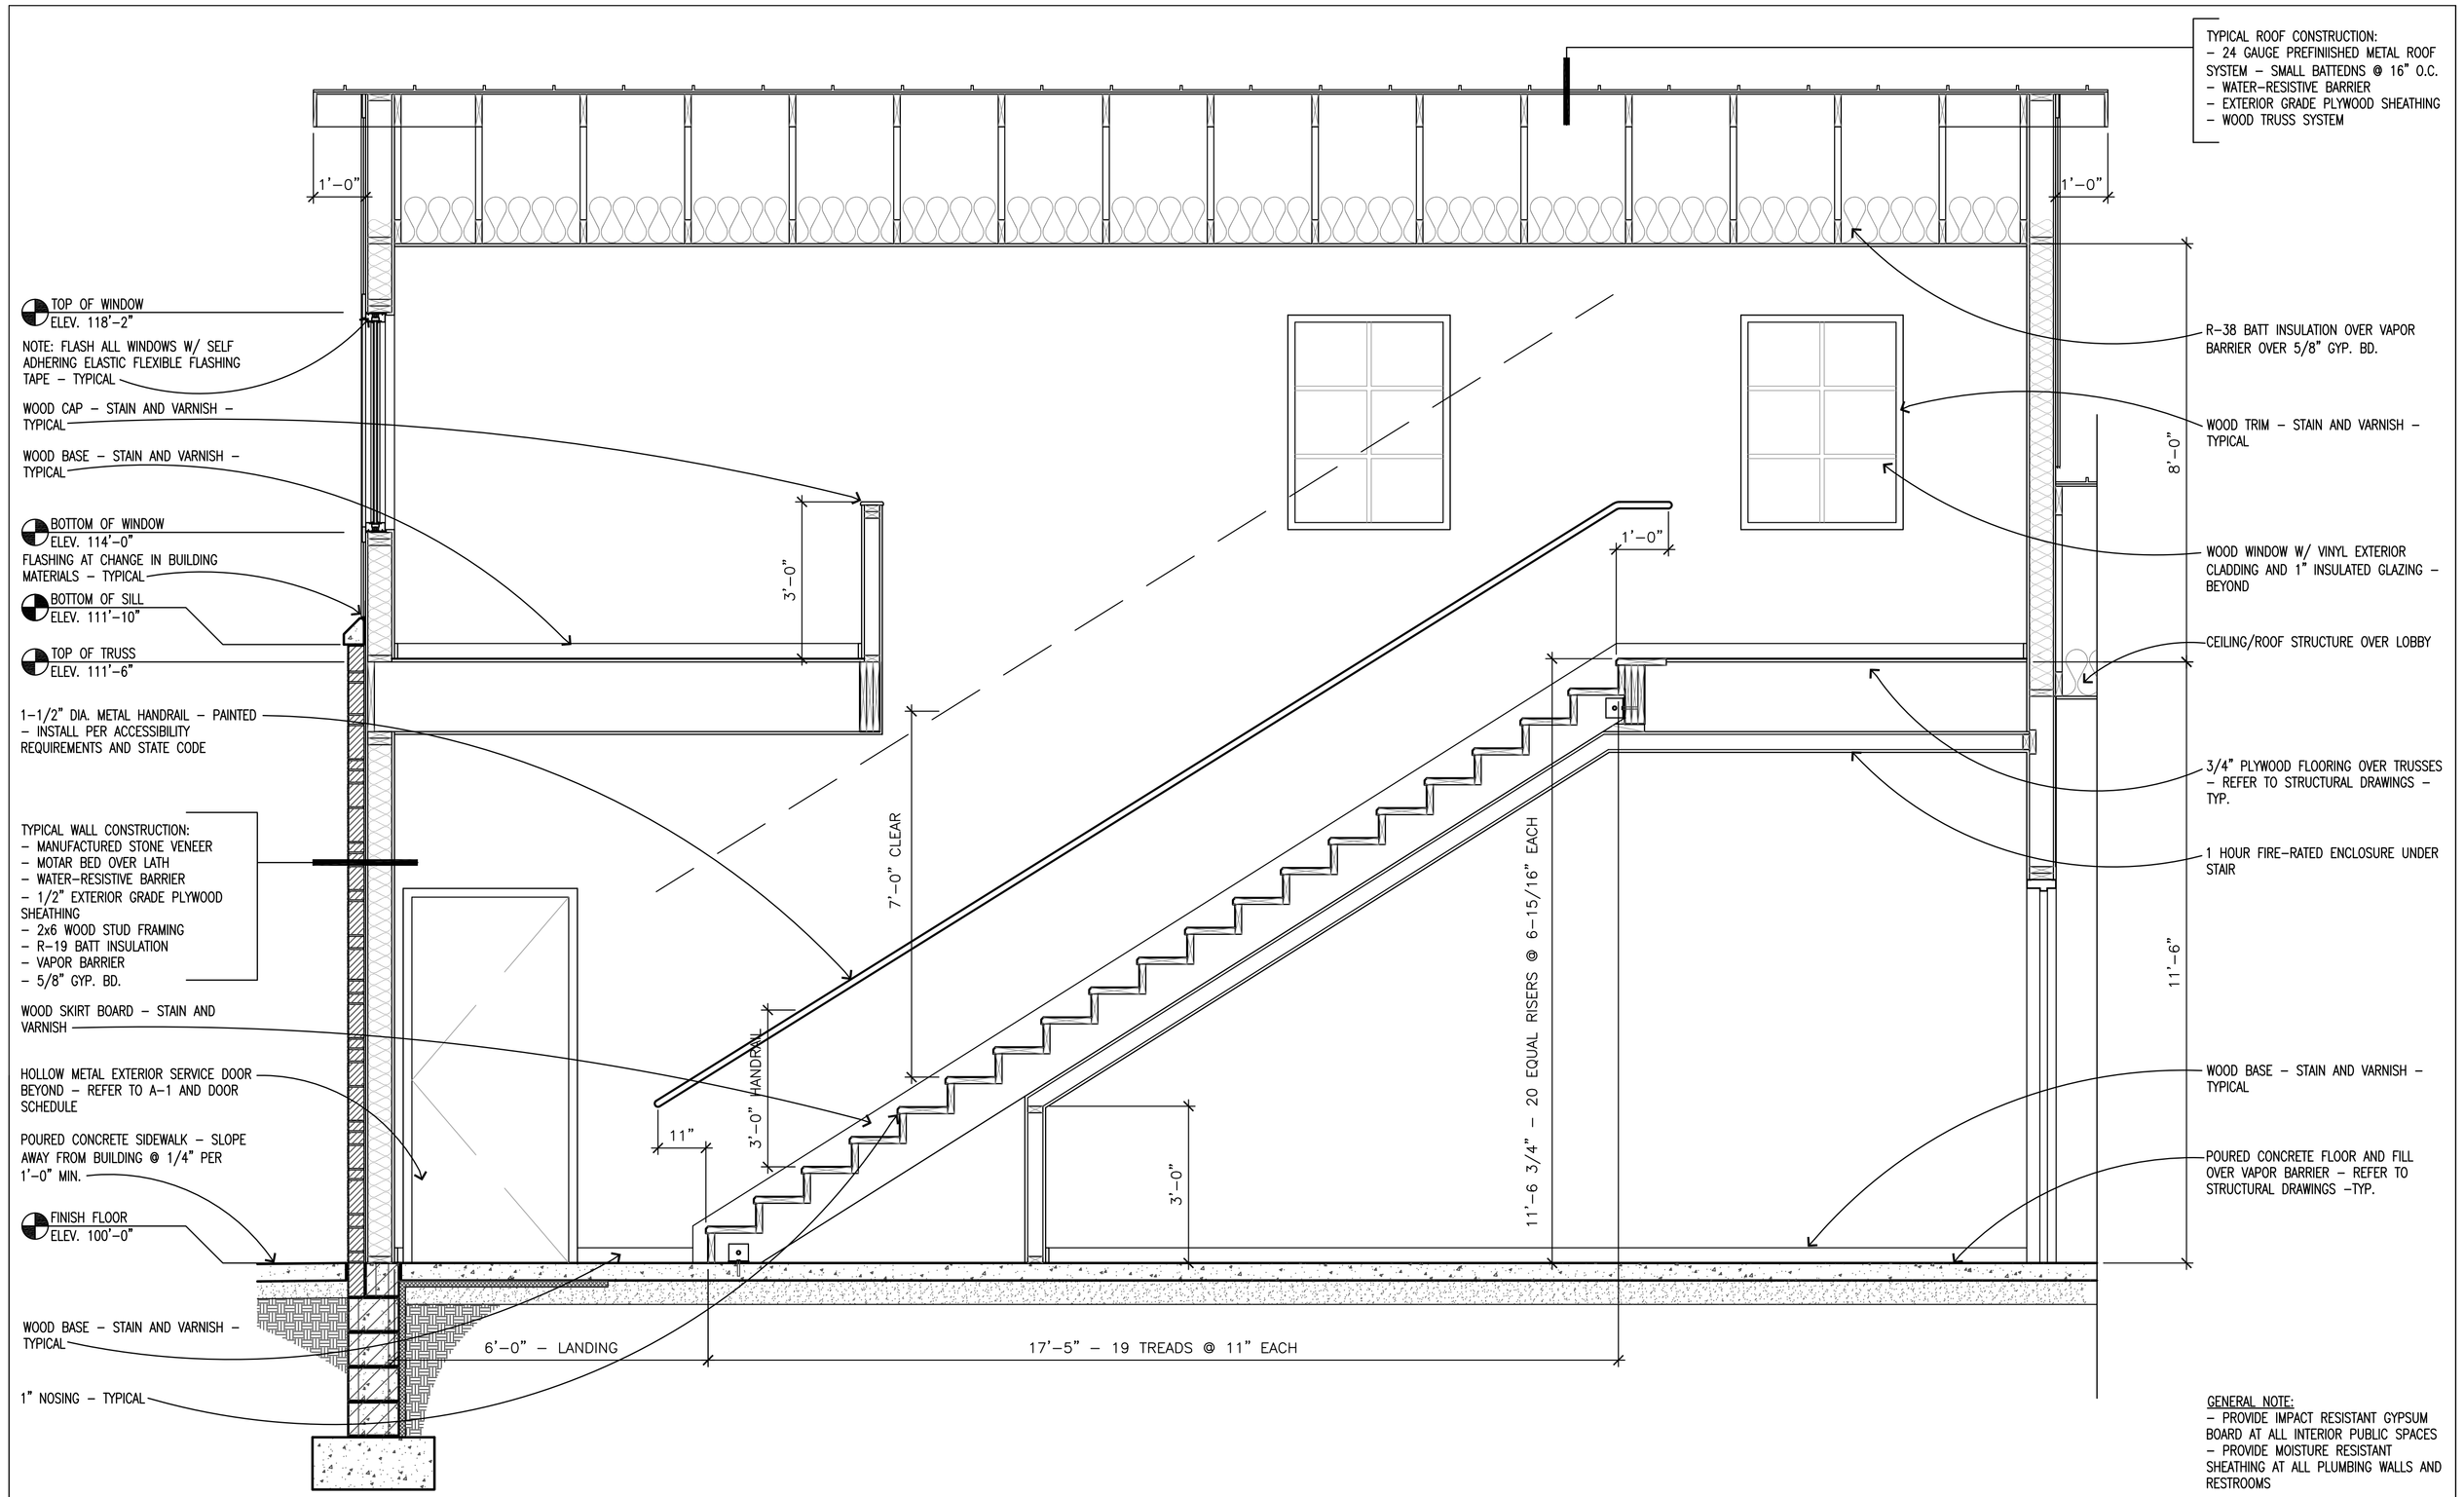


2 / A-6 SECTION @ DOOR
3/4"=1'-0"




3 / A-6 DETAIL @ DOOR JAMB/WALL
1"=1'-0"

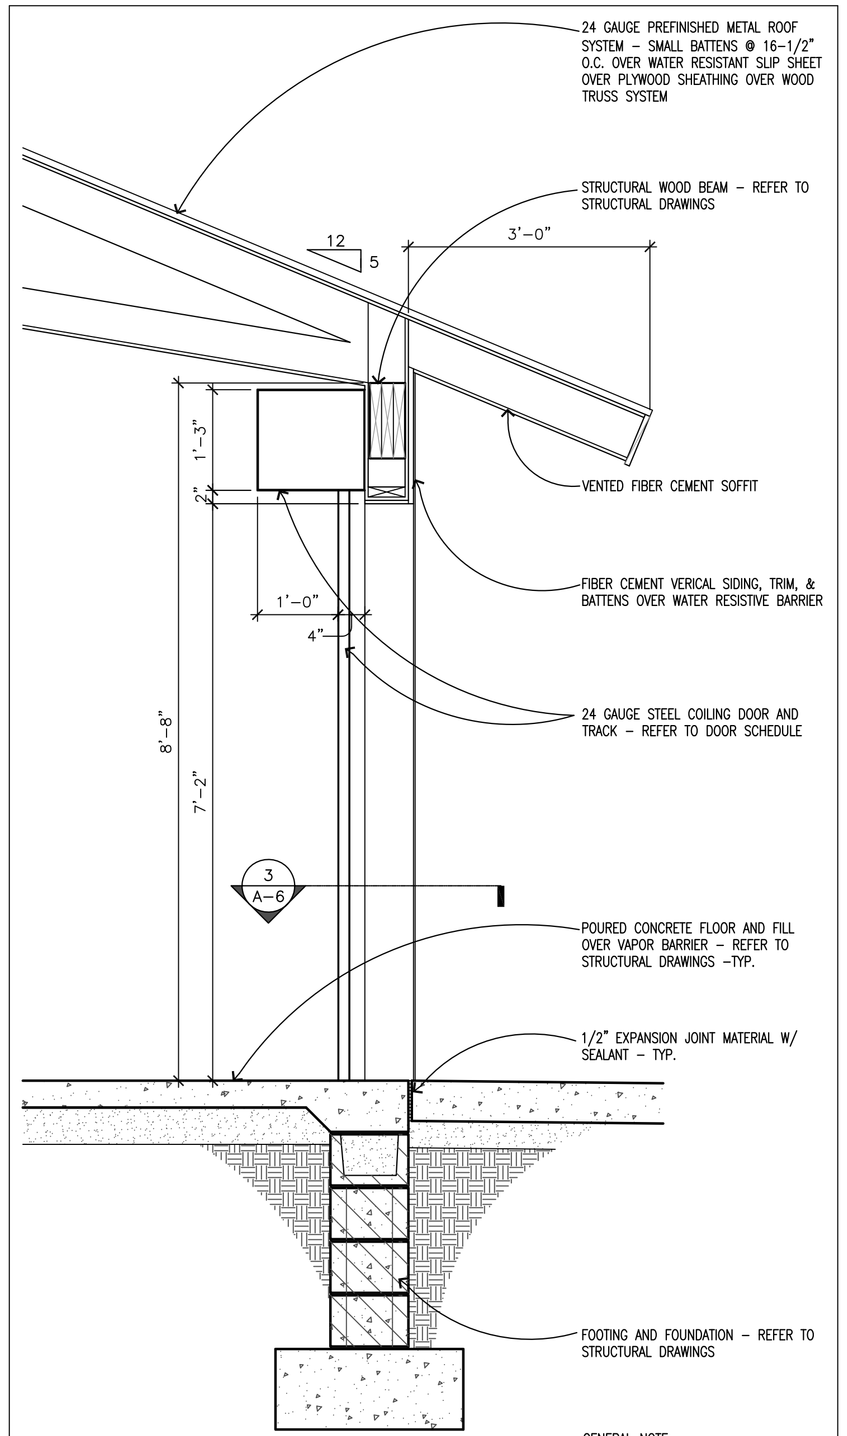


4 / A-6 DETAIL @ WALL BASE
1-1/2"=1'-0"

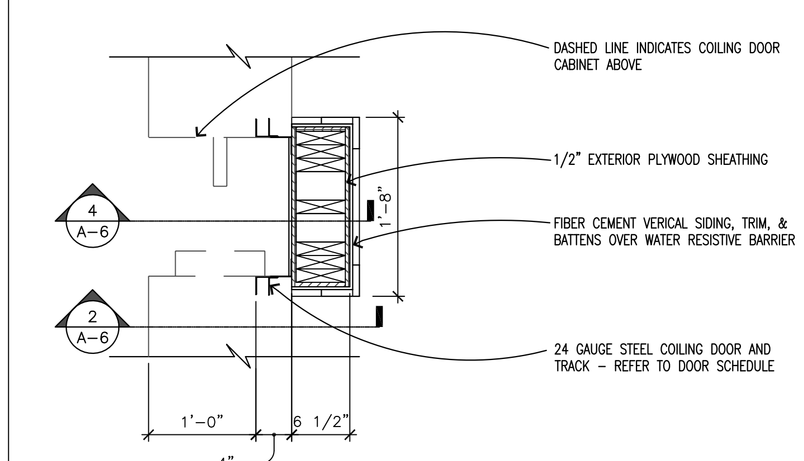


5 / A-6 DETAIL @ WALL BASE
1-1/2"=1'-0"

STUDIO 55 ARCHITECTS
Studio 55 Architects, LLP
10700 Highway 55, suite 317
Plymouth, MN 55441
763.544.8370
studio55architects.com
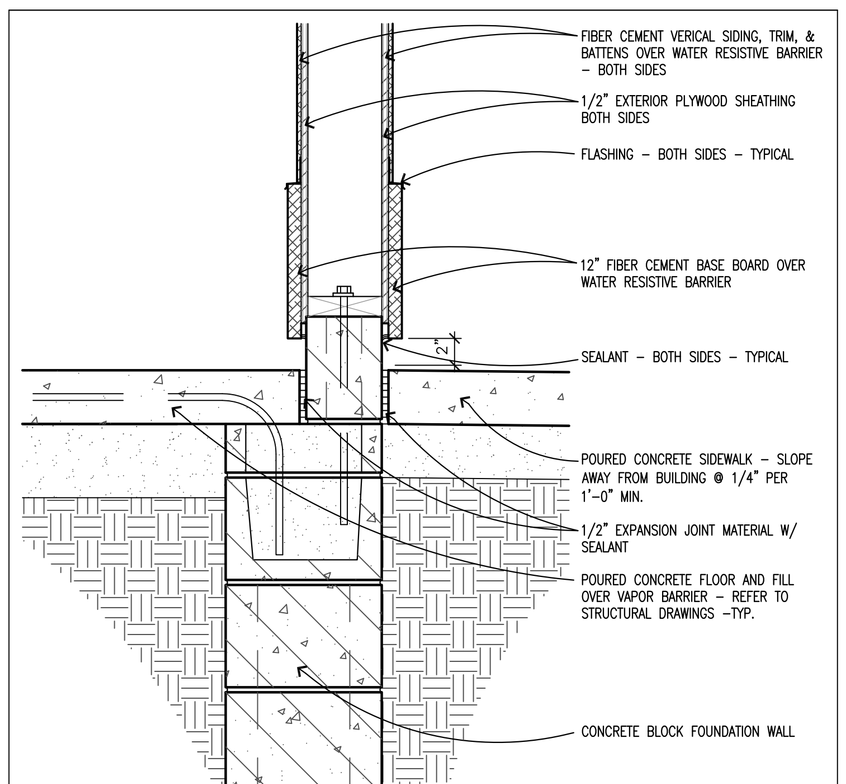
# ELMCREST PARK COMMUNITY BUILDING
RAMSEY, MINNESOTA

| No. | Date | Revision |
|---|---|---|
| | | |

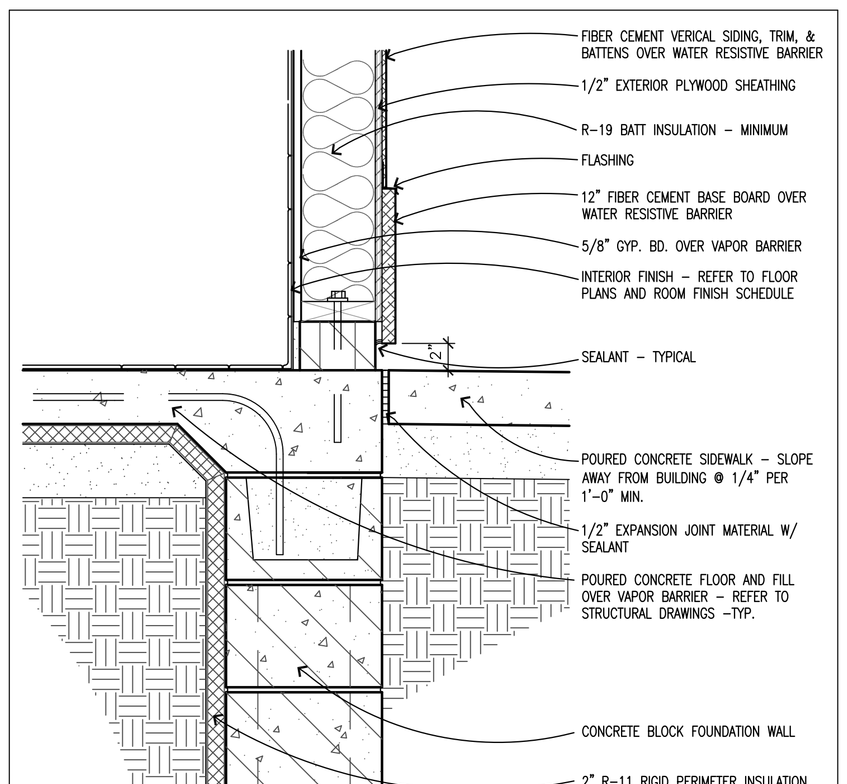I hereby certify that this plan, specification, or report was prepared by me or under my direct supervision, and that I am a duly Licensed Architect under the laws of the State of Minnesota.

Printed Name: Bruce P. Bissonnette

Signature:

Date: 10/25/13 License #: 23532

| | |
|---|---|
| Project | 13-0110-01 |
| Date | 10/25/13 |
| Drawn by | B.J.R. |
| Checked by | B.P.B. |
| Drawing Number | A-6 |