PLANTING SCHEDULE

QTY	SYMBOL	BOTANICAL NAME	COMMON NAME	SIZE	TYPE	COMMENTS
9	BF	ABIES BALSAMEA	BALSAM FIR	6'	BB	
22	SM	ACER, SACHARUM	SUGAR MAPLE	1-3/4"	BB	
19	H	CELTIS OCCIDENTALIS	HACKBERRY	1-3/4"	BB	
10	S	AMELANCHIER INTERIOR	INLAND SERVICEBERRY	1-3/4"	BB	
18	MM	ACER SPICATUM	MOUNTAIN MAPLE	1-3/4"	BB	
15	MR	ROSA BLANDA	MEADOW ROSE	5#	POT	
40	C	VIBURNIUM TRILOBUM	HIGH BUSH CRANBERRY	5#	POT	
72	J	JUNIPERUS COMMUNIS	OLD FIELD JUNIPER	5#	POT	

1. ALL AREAS TO BE SODDED UNLESS NOTED OTHERWISE. ONLY LOW MAINTENANCE LAWNS APPROVED
2. ALL AREAS WITH SLOPE GREATER THAN 3:1 TO HAVE EROSION CONTROL MAT
3. ALL AREAS WITH SLOPE GREATER THAN 3:1 TO BE PLANTED WITH 'PRAIRIE' TYPE GRASSES. SPACING AS REQUIRED TO PROVIDE FULL COVERAGE. SEPARATE FROM SODDED AREAS WITH VINYL EDGING
4. PROVIDE 6 MIL POLY LINER, CEDAR MULCH AND BLACK VINYL EDGER AT ALL PLANTING BEDS UNLESS NOTED DIFFERENTLY
5. PROVIDE 6 MIL POLY LINER, CEDAR MULCH AND BLACK VINYL EDGER AT 2' WIDE PERIMETER OF ALL BUILDINGS
6. PROVIDE LAWN IRRIGATION SYSTEM WITH APPROVED BACKFLOW DEVICE AND A RAIN SENSOR TO MEET THE APPROVAL OF CITY ENGINEER

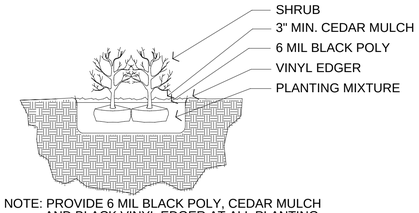

NOTE: PROVIDE 6 MIL BLACK POLY, CEDAR MULCH AND BLACK VINYL EDGER AT ALL PLANTING BEDS.

Shrub Planting Detail

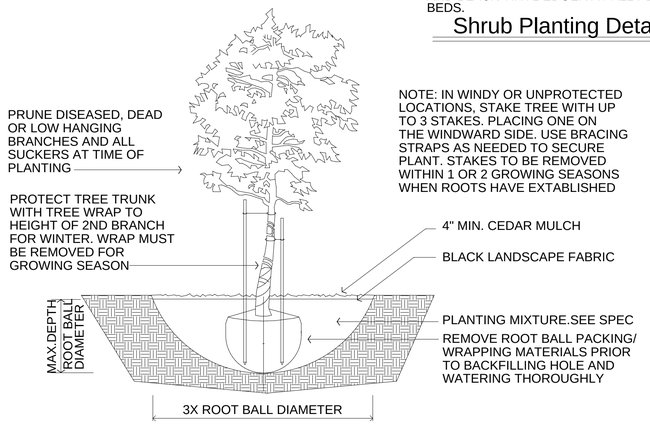

Tree Planting Detail

3 PLANTING DETAILS
1" = 40'-0"

2 LANDSCAPE SCHEDULE
1" = 1'-0"

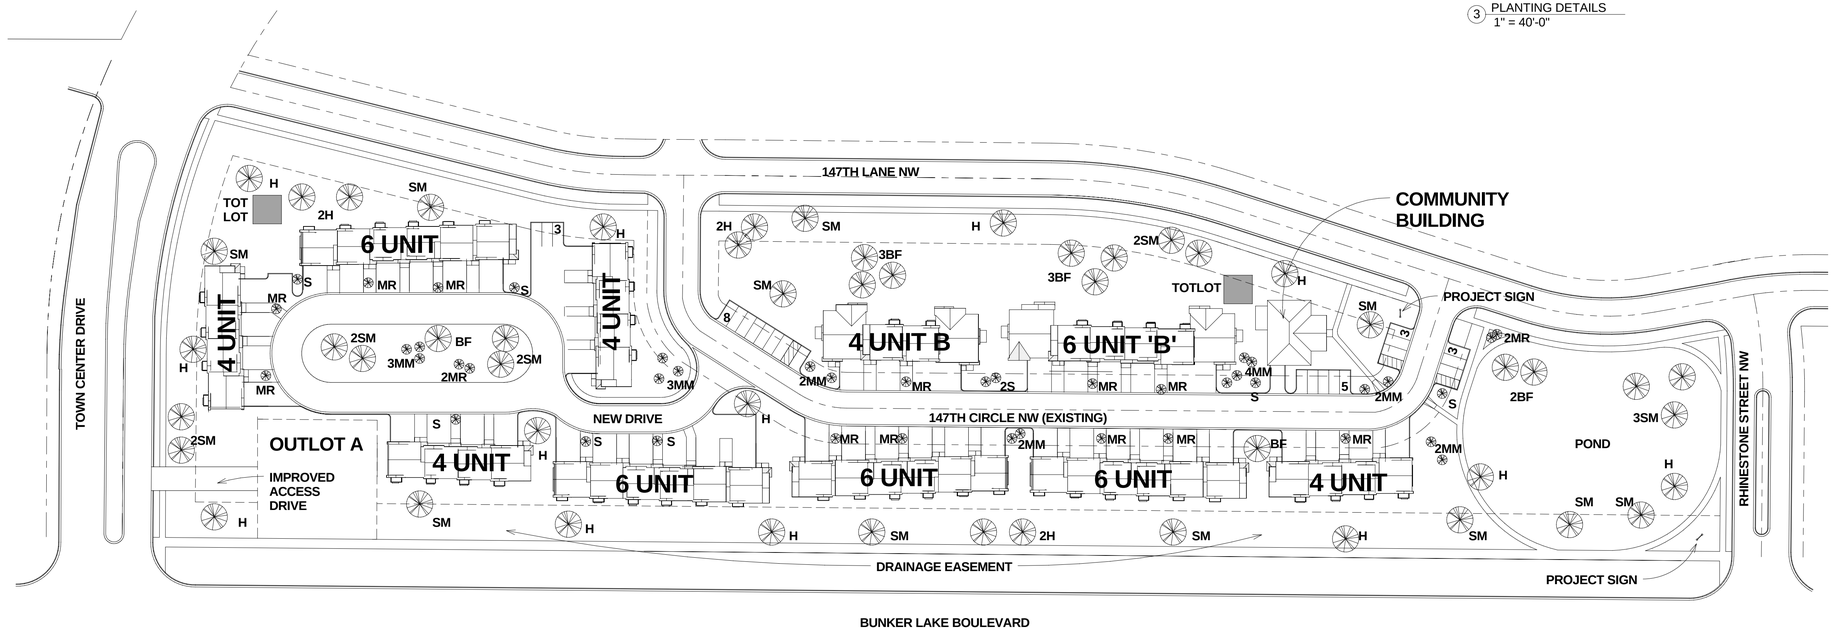

1 LANDSCAPE PLAN
1" = 60'-0"

ARCHITECTS
PBA ARCHITECTS, INC.
1851 BIRCH LANE NE
LONGVILLE, MN. 56655
TEL.: (612)353-4753
FAX: (612)353-4782

I HEREBY CERTIFY THAT THIS PLAN, SPECIFICATION OR REPORT WAS PREPARED BY ME OR UNDER MY DIRECT SUPERVISION THAT I AM A DULY REGISTERED *ARCHITECT* UNDER THE LAWS OF THE STATE OF *MINNESOTA*

REGISTRATION NO. *10600*

STRUCTURAL ENGINEERS:

CIVIL ENGINEER:

MECHANICAL/ELECTRICAL ENGINEER:

Consultant
Address
Address
Phone
Fax
e-mail

Consultant
Address
Address
Phone
Fax
e-mail

No.	Description	Date

THE SEASONS TOWNHOMES

PODAWILTZ DEVELOPMENT CORP

LANDSCAPE PLAN/ DETAILS

Project number	1111
Date	12/12/2012
Drawn by	Author
Checked by	PSB

A-1.1

Scale: As indicated

©copyright by PBA ARCHITECTS, INC 11/15/2011

12/12/2012 2:57:08 PM