NOTE: ① PROPOSED APS PUSH BUTTON LOCATION.

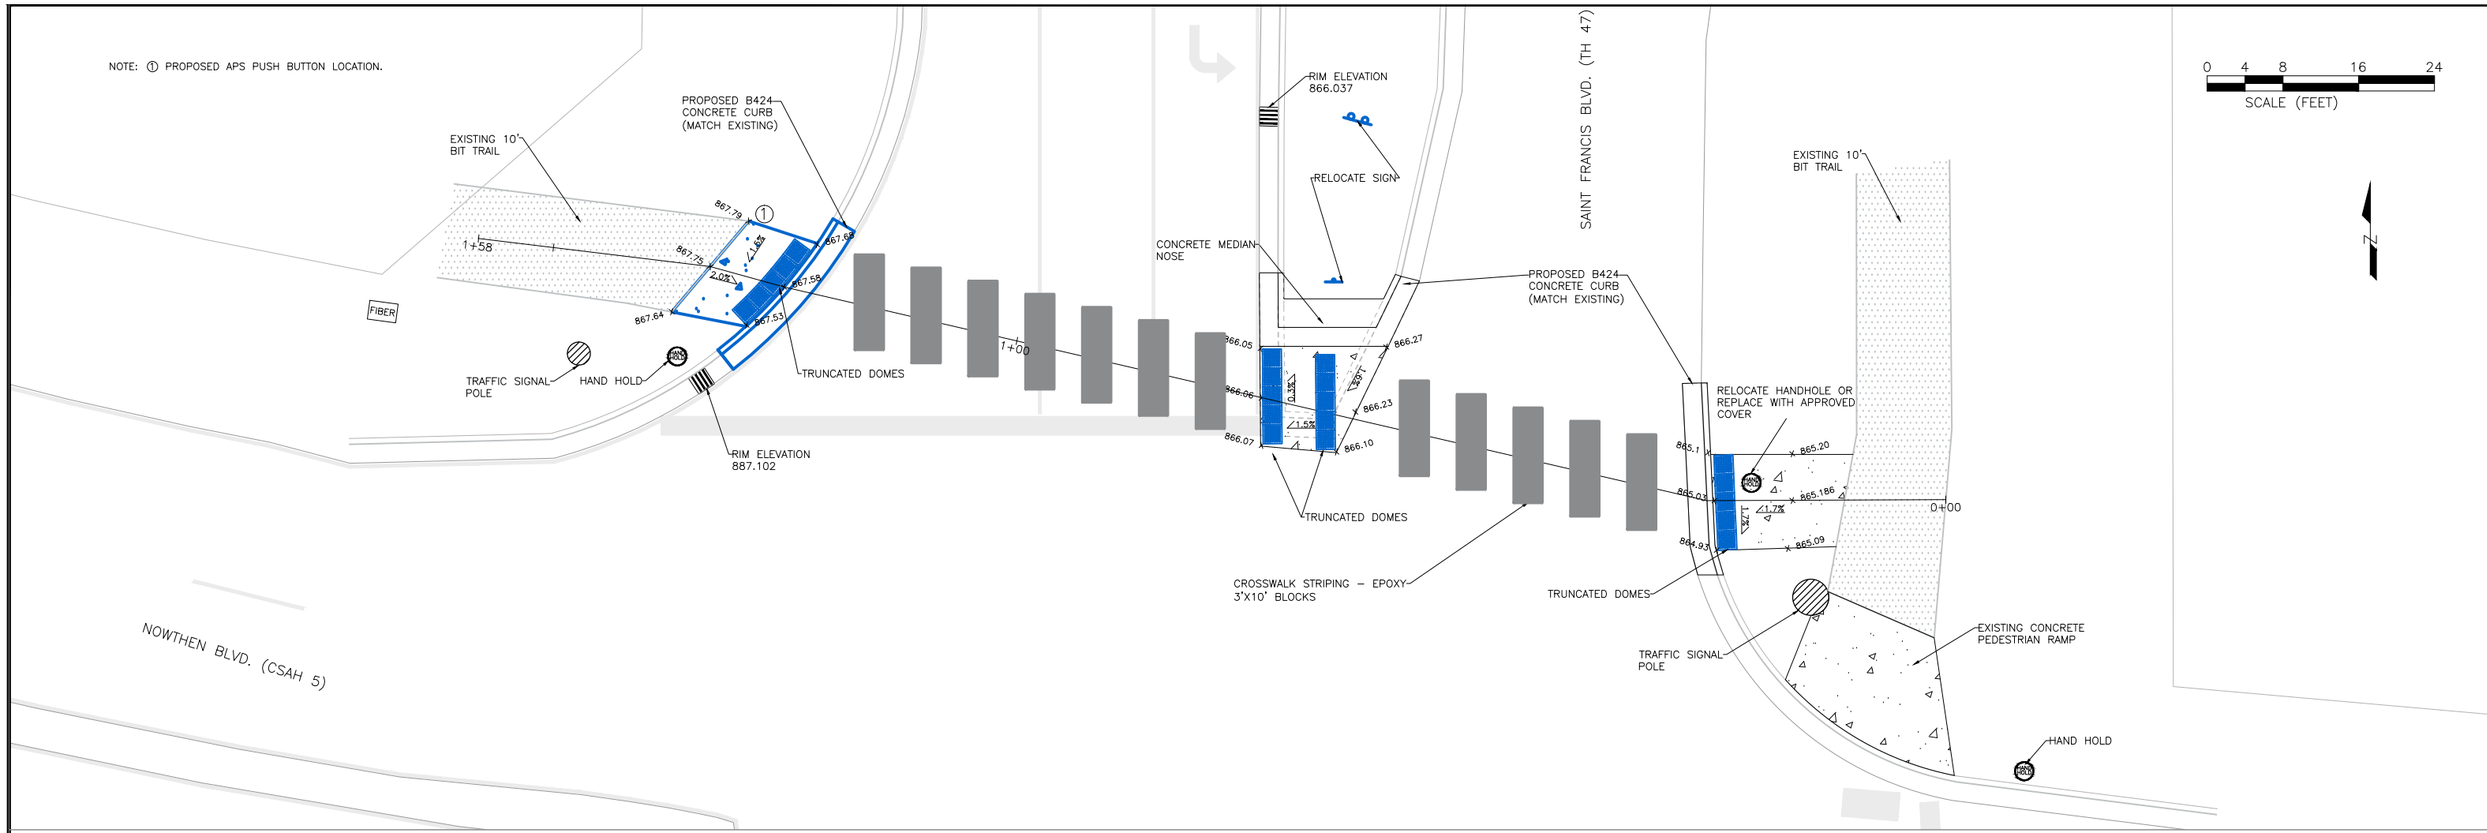

PROFILE VIEW OF CROSSWALK PATH

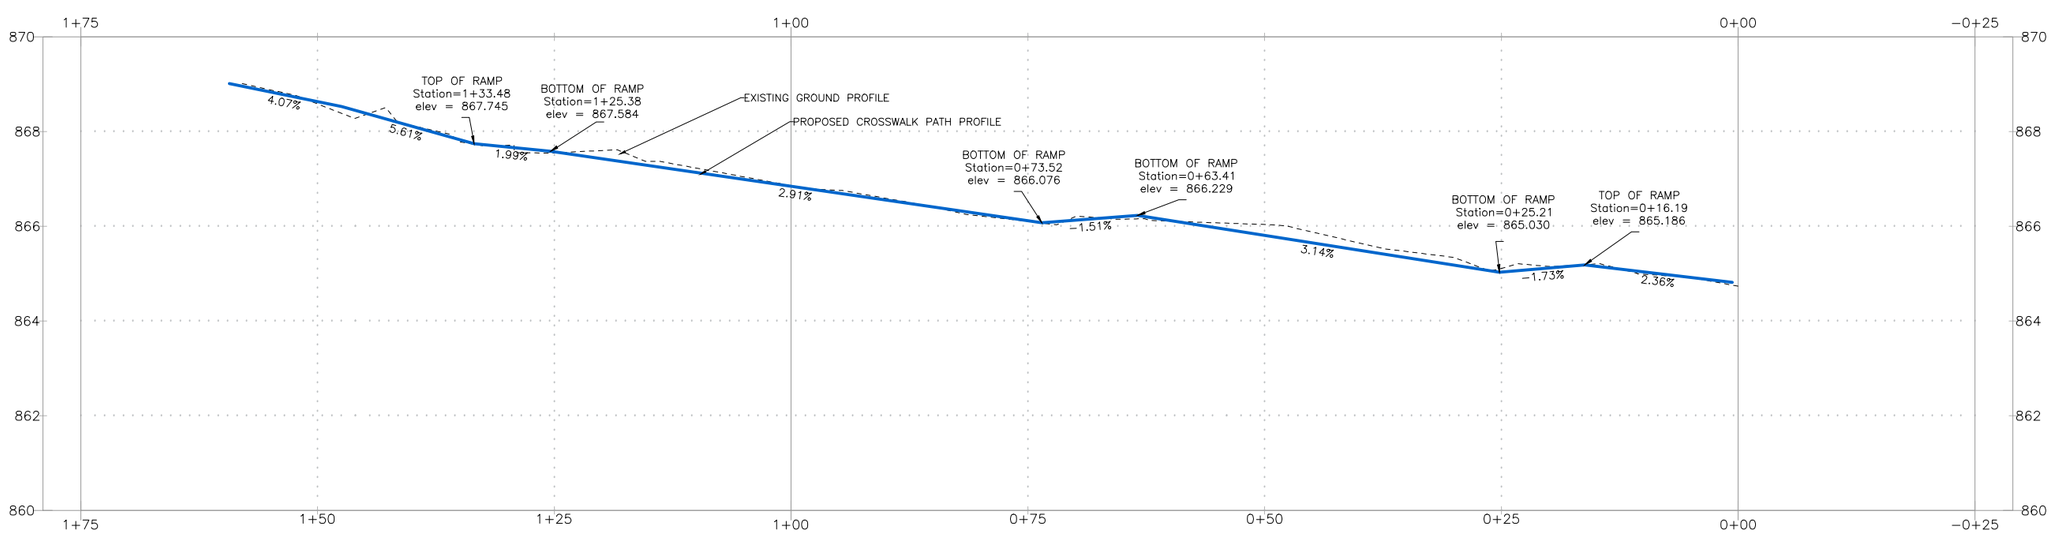

DATE	REVISION

Jul 29, 2015 – 10:49am
G:\Engineering\AutoCad Dwgs\Projects N-Z\Stony River Signal (TH47 and Co5)\Revised Stony Rive Signal (TH47 and Co5).dwg

I hereby certify that this plan, specification, or report was prepared by me or under my direct supervision and that I am a duly Licensed Professional Engineer under the laws of the State of Minnesota.

BRUCE R. WESTBY
Date 7/29/15 Lic. No. 40116

DESIGNED BY: JJF	
DRAWN BY: JJF	DATE: 7/27/15
CHECKED BY: BRW	FILE NO. 15–23

City of RAMSEY

CITY OF RAMSEY
7550 SUNWOOD DRIVE
RAMSEY, MN 55303
(763) 427-1410 FAX (763) 433-9898

PROPOSED PEDESTRIAN CROSSWALK IMPROVEMENTS
ALT.1

TH 47 PEDESTRIAN CROSSWALK IMPROVEMENTS
CITY PROJECT NO. 15–23
CITY OF RAMSEY, MINNESOTA

SHEET 1 OF 1 SHEETS