Density Transition Area

Proposed Additional Screening
(X) 25 Black Hills Spruce - 6' Tall

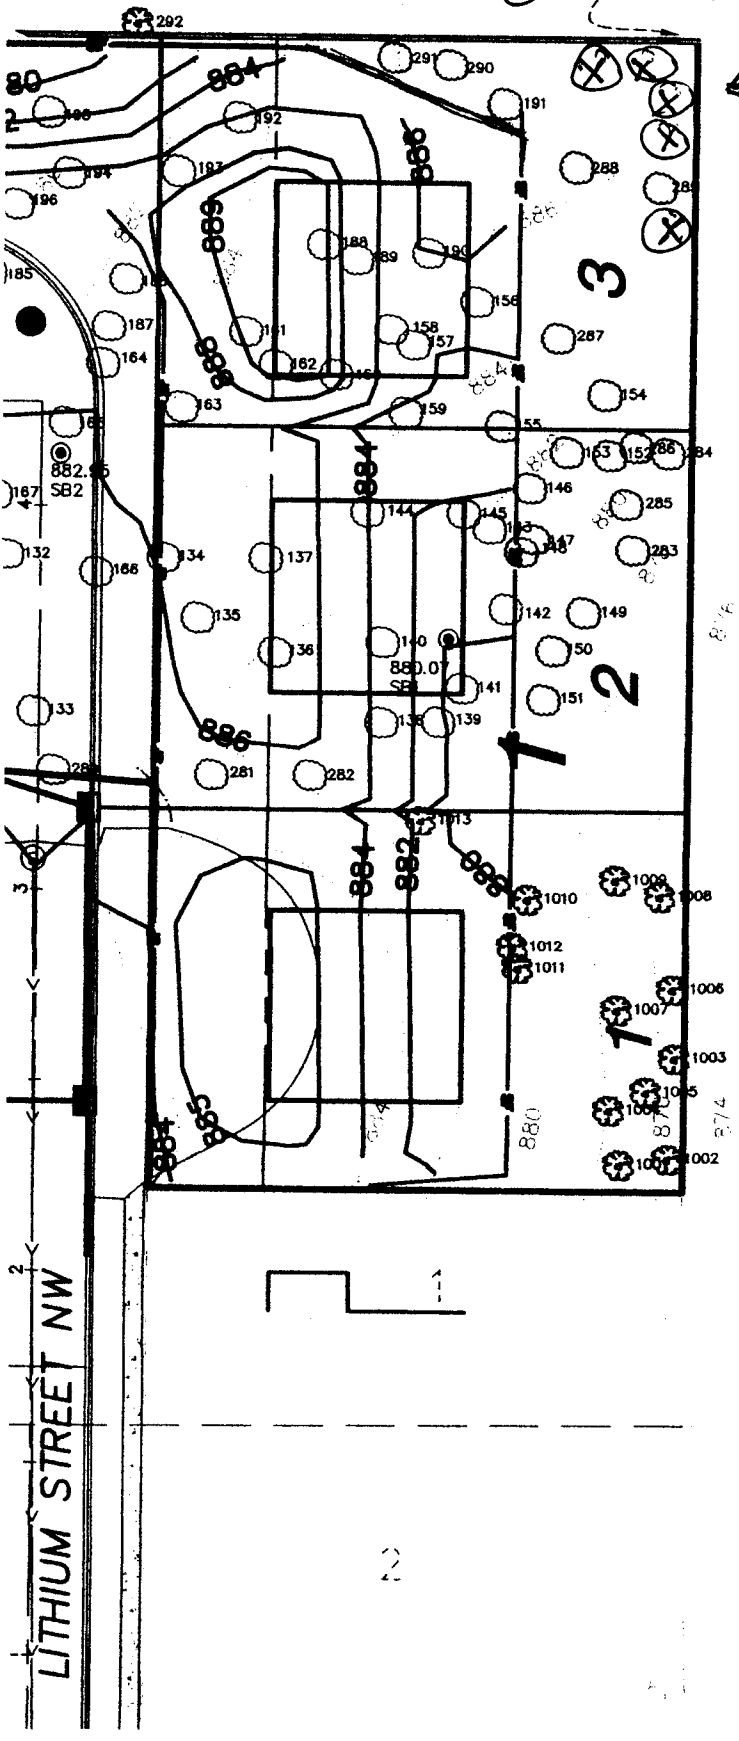


**LINE TYPE & SYMBOL LEGE**

- FLARED END
- STORM SEWE
- SB-5 — DENOTES SC
- W — PROPOSED W
- EXIST TREE
- TF — TREE FENCE
- SF — SILT FENCE
- PROPOSED C
- EXIST CONTO
- SETBACK
- EASEMENT
- LOT LINE
- R/W
- EDGE OF BITU
- CENTERLINE

TREE PROTECTION FENCE SHALL BE INSTALLED A
LOCATION APPROVED BY THE CITY BEFORE COMI
OTHER WORK, INCLUDING SILT FENCE INSTALLATI

AN ARBORIST SHALL BE CONSULTED TO DEVELOI
PROTECT EXISTING OAK TREES FROM OAK WILT.

ANY CLEARING OF OAK TREES SHALL BE PERFOI
APRIL 15TH OR AFTER JULY 15TH TO MINIMIZE E
INTRODUCTION OF OAK WILT.