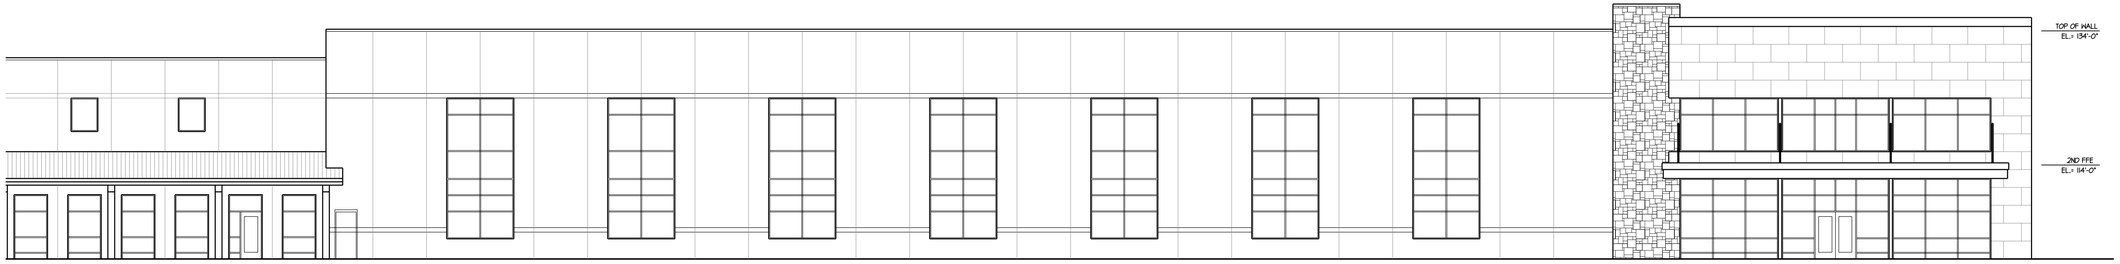

1 / A3.1 SOUTH ELEVATION - PARTIAL FRONT ELEVATION
3/32" = 1'-0"

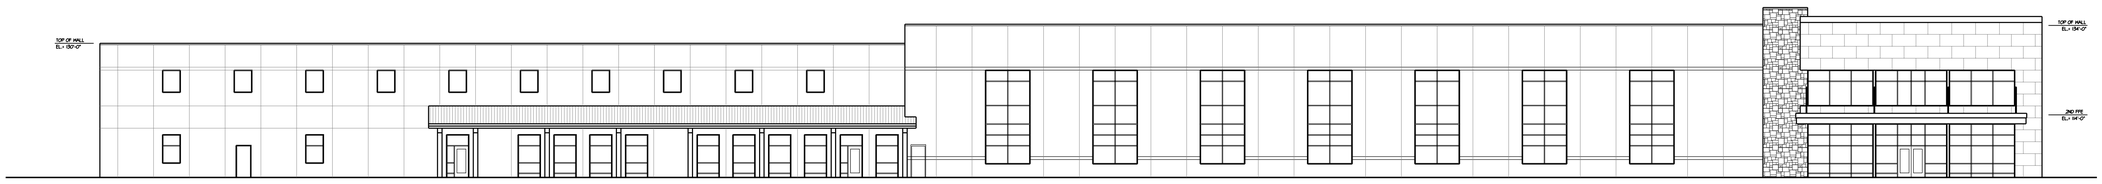

2 / A3.1 SOUTH ELEVATION
1/16" = 1'-0"

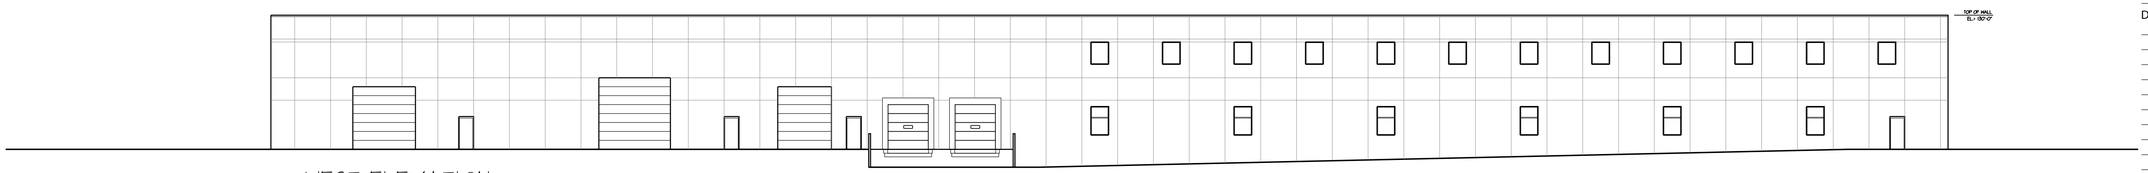

3 / A3.1 WEST ELEVATION
1/16" = 1'-0"

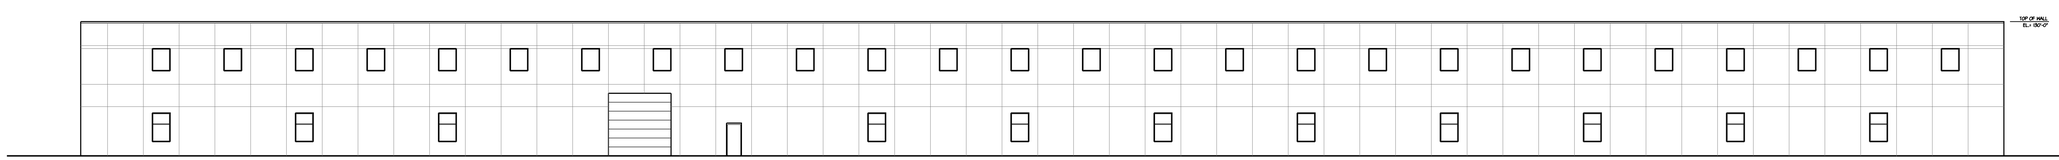

4 / A3.1 NORTH ELEVATION
1/16" = 1'-0"

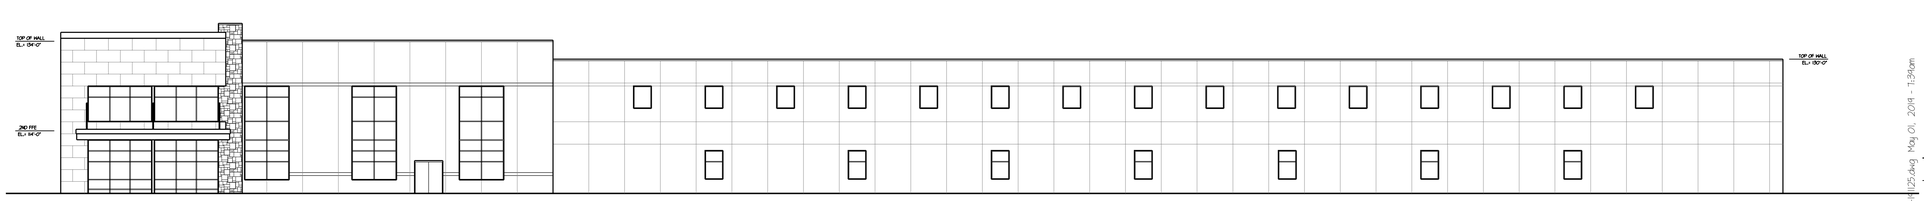

5 / A3.1 EAST ELEVATION
1/16" = 1'-0"

HTG architects

www.htg-architects.com
Minneapolis Tampa Bismarck

9300 Hennepin Town Road
Minneapolis, MN 55347
Tel: 952.278.8880

PROJECT

DELTA MODTECH NEW BUILDING
RAMSEY, MINNESOTA

Kinghorn COMPANY
GENERAL CONTRACTORS

ISSUED SET	CITY SUBMITTAL	05-02-2019
REVISIONS		
DATE	NO.	

I HEREBY CERTIFY THAT THIS PLAN, SPECIFICATION OR REPORT WAS PREPARED BY ME OR UNDER MY DIRECT SUPERVISION, AND THAT I AM A DULY LICENSED ARCHITECT UNDER THE LAWS OF THE STATE OF MINNESOTA

#
REG. NO. DATE

ELEVATIONS

ML-191125.dwg May 01, 2019 - 11:39am

DRAWN BY: AAT CHECKED BY: TRM

A3.1

191125 SI-181XXX

COPYRIGHT © BY HTG ARCHITECTS