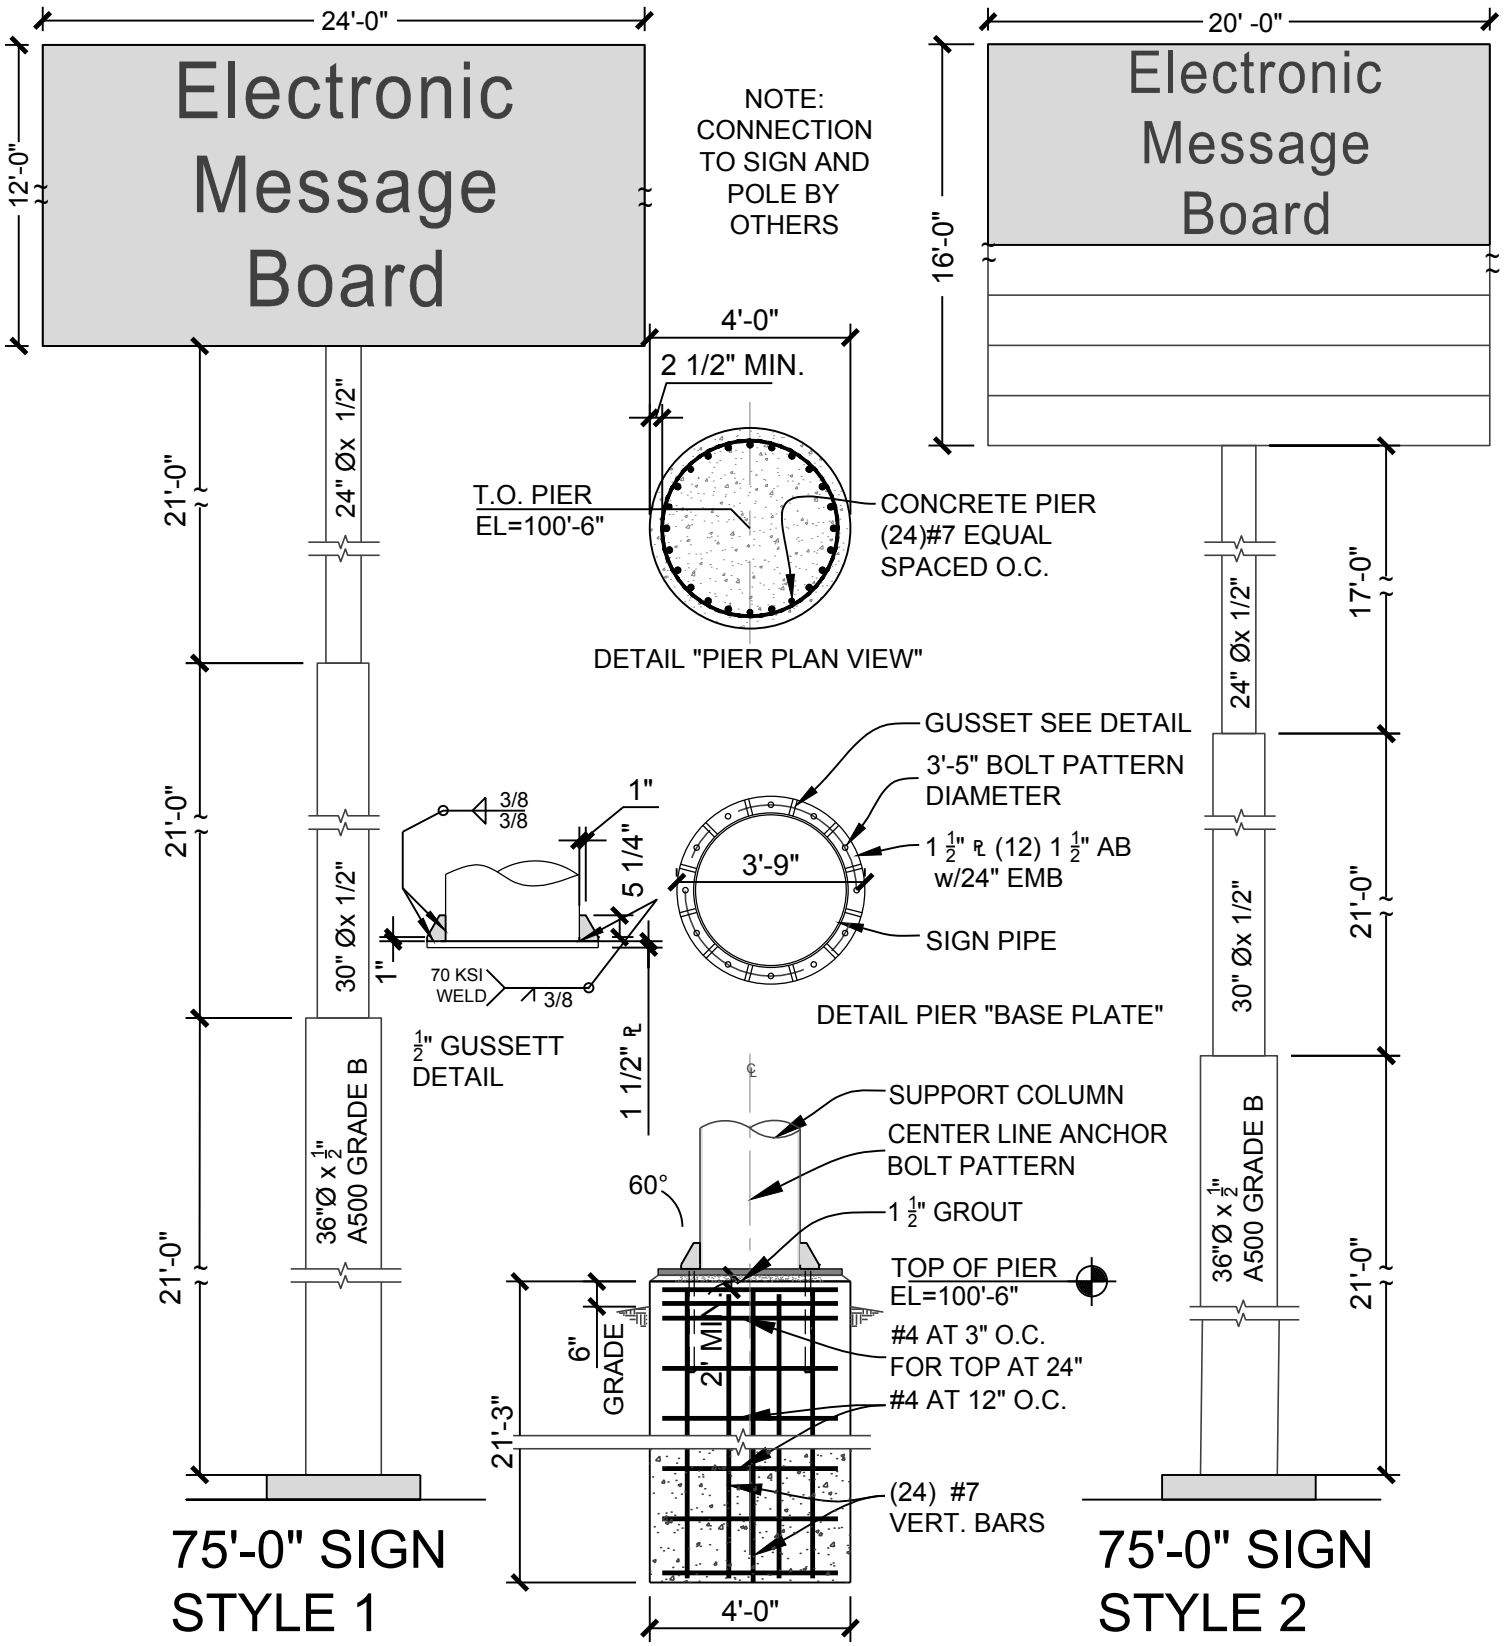

1 SECTION – SIGN PIER FND

NTS

DUFFY ENGINEERING AND ASSOCIATES, INC.
STRUCTURAL ENGINEERING
350 Highway 10 South
Saint Cloud, MN 56304
Phone: (320) 259-6575
Fax: (320) 259-6991
Email: mail@duffyeng.com

Project No.:	19109
Date:	04-03-19
Drawn by:	GLW
Checked by:	JH

Revisions

No.	Date	Description

I hereby certify that this plan, specification or report was prepared by me or under my direct supervision and that I am a duly Licensed ENGINEER under the laws of the state of MINNESOTA.

JOHN HOLT P.E.

04-03-19 Date

49214 License No.

DeMars Signs
PSD DEVELOPMENT
146 ARMSTRONG BLVD NW
COON RAPIDS, MN

S1 OF 1