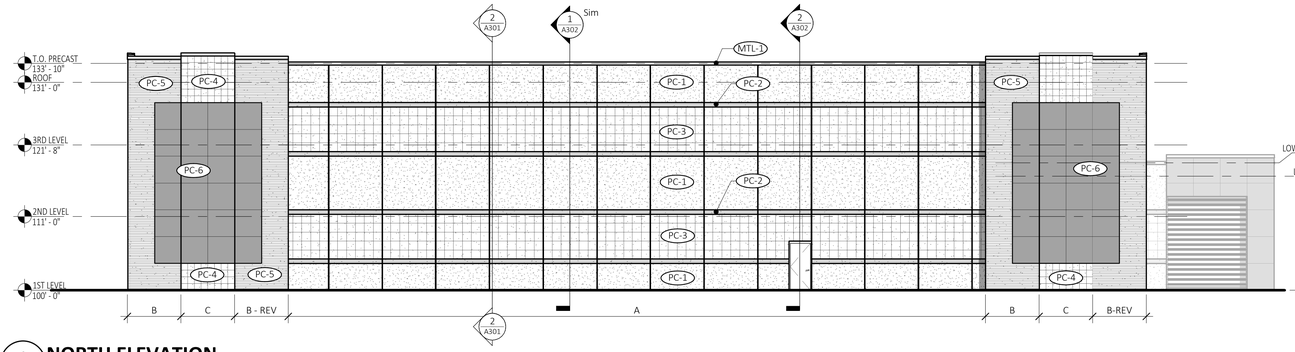

1 A300 NORTH ELEVATION
3/32" = 1'-0"

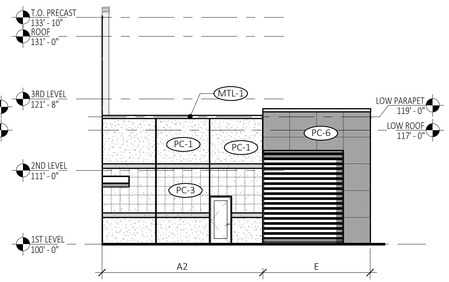

2 A300 NORTH ELEVATION (BEYOND)
3/32" = 1'-0"

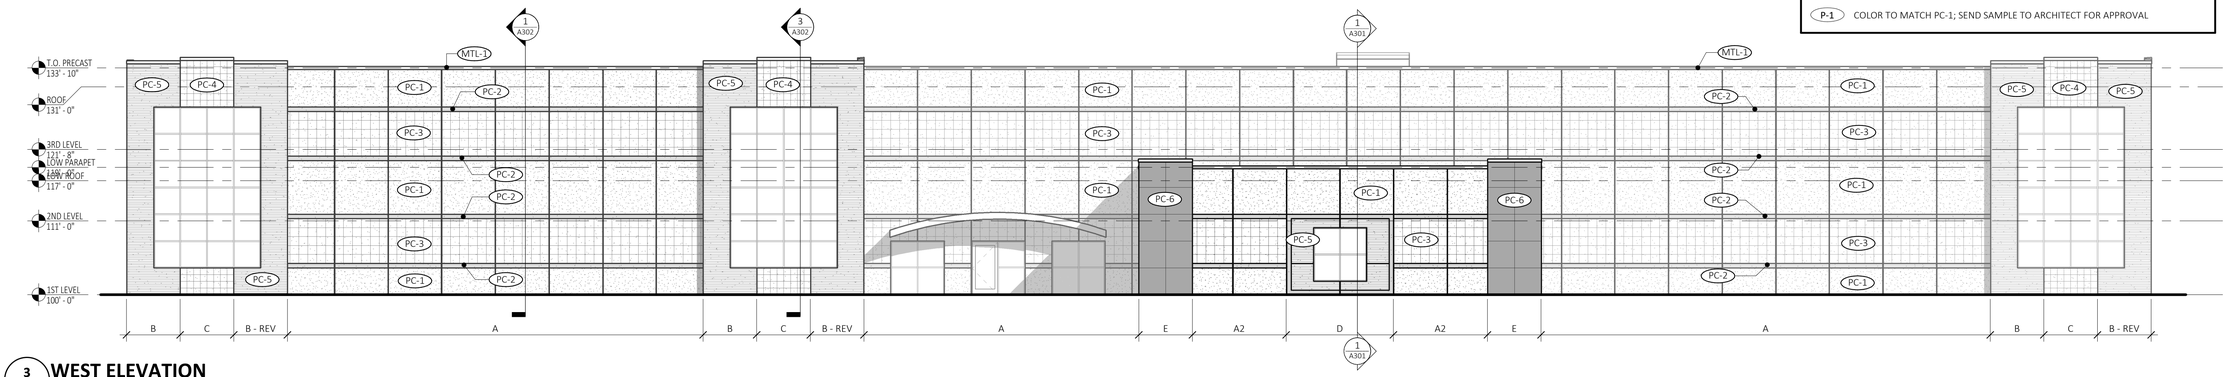

3 A300 WEST ELEVATION
3/32" = 1'-0"

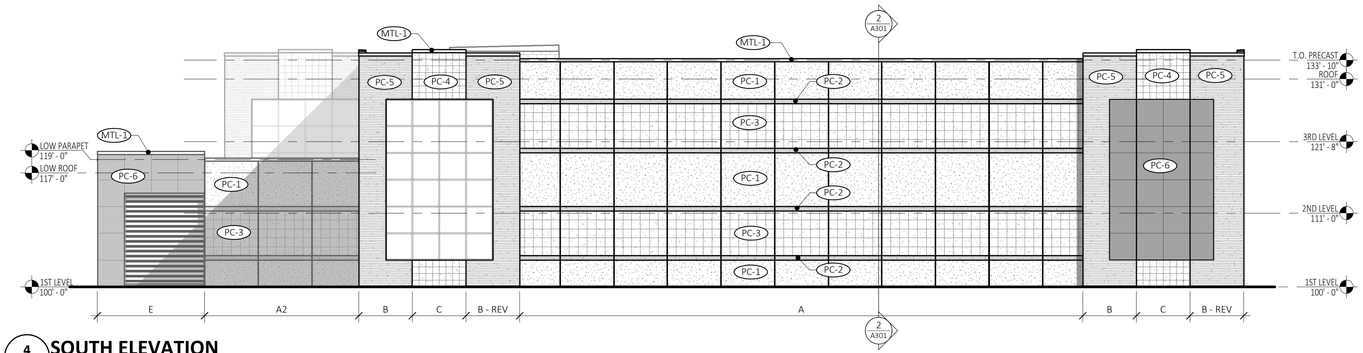

4 A300 SOUTH ELEVATION
3/32" = 1'-0"

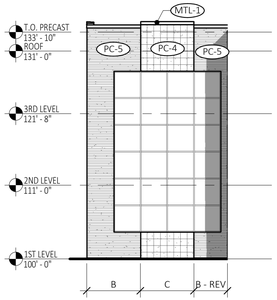

5 A300 SOUTH ELEVATION (BEYOND)
3/32" = 1'-0"

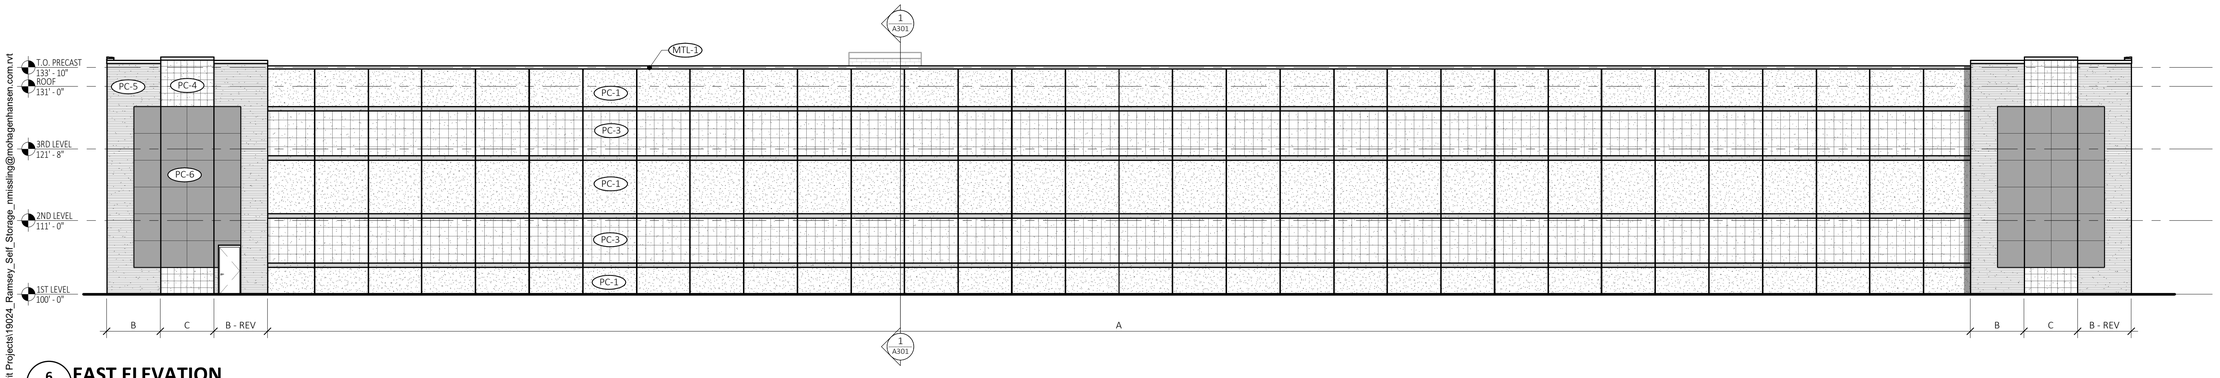

6 A300 EAST ELEVATION
3/32" = 1'-0"

C:\Revit Projects\19024_Ramsey_Self_Storage_mmissling@mohagenhansen.com.rvt

EXTERIOR MATERIALS LEGEND

PC-1	PRECAST CONCRETE FINISH: EXPOSED AGGREGATE PATTERN: COLOR: TAN
PC-2	PRECAST CONCRETE FINISH: SMOOTH FINISH W/ ACID ETCH PATTERN: COLOR: TAN
PC-3	PRECAST CONCRETE FINISH: EXPOSED AGGREGATE WITH 16"x16" REVEAL GRID PATTERN: COLOR: TAN
PC-4	PRECAST CONCRETE FINISH: EXPOSED AGGREGATE WITH 12"x12" REVEAL GRID PATTERN: COLOR: TAN
PC-5	PRECAST CONCRETE FINISH: 3" HORIZONTAL RAKE PATTERN: COLOR: TAN
PC-6	PRECAST CONCRETE FINISH: EXPOSED AGGREGATE WITH 24"x24" REVEAL GRID PATTERN: COLOR: DARK TAN
MTL-1	PREFINISHED METAL TRIM COLOR: DARK BRONZE
P-1	COLOR TO MATCH PC-1; SEND SAMPLE TO ARCHITECT FOR APPROVAL

PROJECT NAME

RAMSEY CLIMATE CONTROLLED SELF STORAGE
NEW CONSTRUCTION

14725 RAMSEY BLVD.
RAMSEY, MN 55303

ARCHITECT

MOHAGEN HANSEN Architecture | Interiors
1000 Twelve Oaks Center Dr.
Suite 200
Wayzata MN 55391
Tel 952-426-7400
Fax 952-426-7440

REGISTRATION

NOT FOR CONSTRUCTION

THE ARCHITECT SHALL BE DEEMED THE AUTHORS AND OWNERS OF THEIR RESPECTIVE INSTRUMENTS OF SERVICE AND SHALL RETAIN ALL COMMON LAW, STATUTORY AND OTHER RESERVED RIGHTS, INCLUDING COPYRIGHTS OF THE ATTACHED DOCUMENTS.

ISSUE RECORD

NO.	DESCRIPTION	DATE

DRAWING INFORMATION

PROJECT NUMBER:	19024.0BMK
DRAWN BY:	Author
CHECKED BY:	Checker
DATE:	Issue Date
COMPUTER DIRECTORY:	Path

SHEET DESCRIPTION

EXTERIOR BUILDING ELEVATIONS

PHASE

SCHEMATIC DESIGN

N

A300