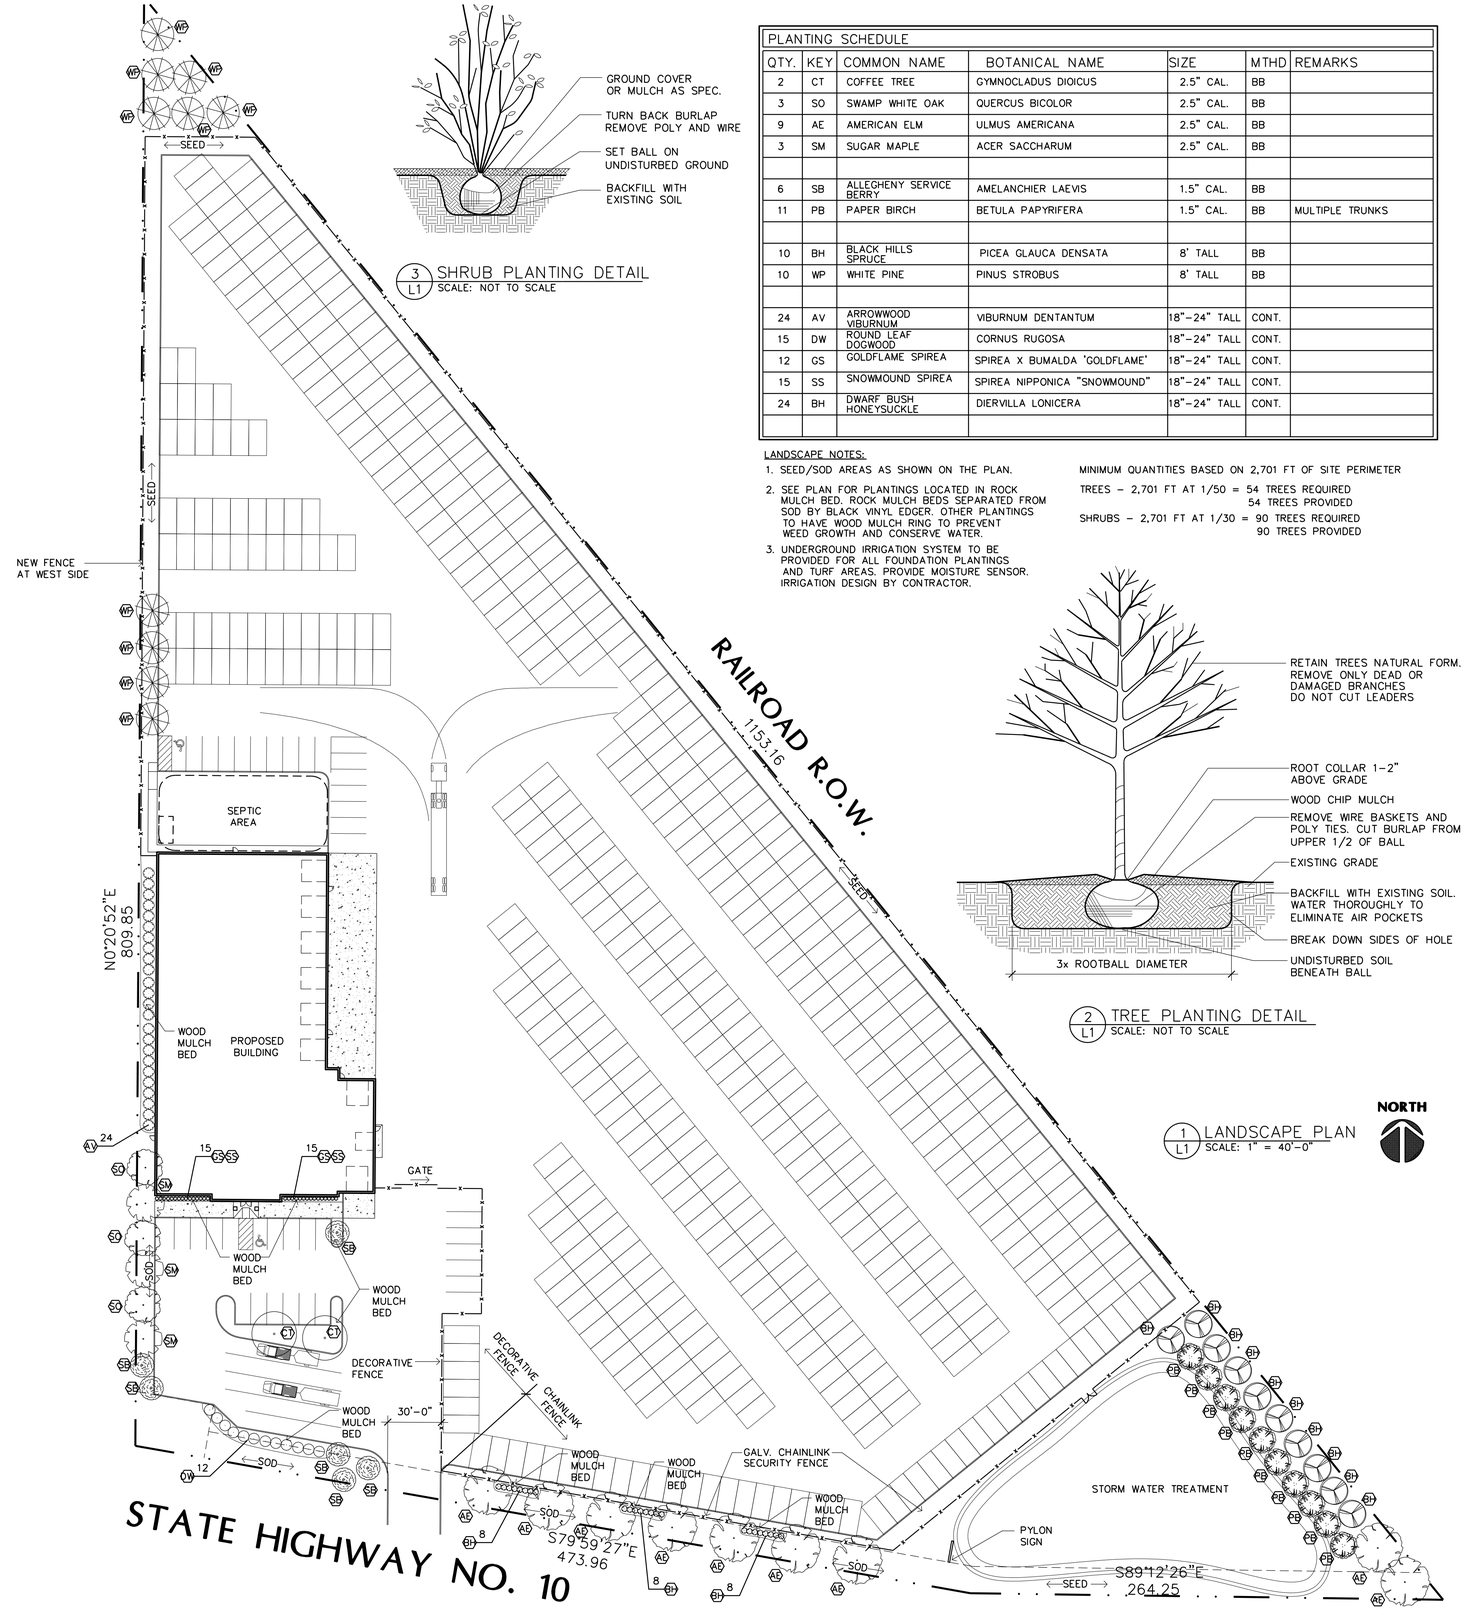

3 L1 SHRUB PLANTING DETAIL
SCALE: NOT TO SCALE

PLANTING SCHEDULE

QTY.	KEY	COMMON NAME	BOTANICAL NAME	SIZE	MTHD	REMARKS
2	CT	COFFEE TREE	GYMNOCLADUS DIOICUS	2.5" CAL.	BB	
3	SO	SWAMP WHITE OAK	QUERCUS BICOLOR	2.5" CAL.	BB	
9	AE	AMERICAN ELM	ULMUS AMERICANA	2.5" CAL.	BB	
3	SM	SUGAR MAPLE	ACER SACCHARUM	2.5" CAL.	BB	
6	SB	ALLEGHENY SERVICE BERRY	AMELANCHIER LAEVIS	1.5" CAL.	BB	
11	PB	PAPER BIRCH	BETULA PAPYRIFERA	1.5" CAL.	BB	MULTIPLE TRUNKS
10	BH	BLACK HILLS SPRUCE	PICEA GLAUCA DENSATA	8' TALL	BB	
10	WP	WHITE PINE	PINUS STROBUS	8' TALL	BB	
24	AV	ARROWWOOD VIBURNUM	VIBURNUM DENTANTUM	18"-24" TALL	CONT.	
15	DW	ROUND LEAF DOGWOOD	CORNUS RUGOSA	18"-24" TALL	CONT.	
12	GS	GOLDFLAME SPIREA	SPIREA X BUMALDA 'GOLDFLAME'	18"-24" TALL	CONT.	
15	SS	SNOWMOUND SPIREA	SPIREA NIPPONICA "SNOWMOUND"	18"-24" TALL	CONT.	
24	BH	DWARF BUSH HONEYSUCKLE	DIERVILLA LONICERA	18"-24" TALL	CONT.	

LANDSCAPE NOTES:

1. SEED/SOD AREAS AS SHOWN ON THE PLAN.
2. SEE PLAN FOR PLANTINGS LOCATED IN ROCK MULCH BED. ROCK MULCH BEDS SEPARATED FROM SOD BY BLACK VINYL EDGER. OTHER PLANTINGS TO HAVE WOOD MULCH RING TO PREVENT WEED GROWTH AND CONSERVE WATER.
3. UNDERGROUND IRRIGATION SYSTEM TO BE PROVIDED FOR ALL FOUNDATION PLANTINGS AND TURF AREAS. PROVIDE MOISTURE SENSOR. IRRIGATION DESIGN BY CONTRACTOR.

MINIMUM QUANTITIES BASED ON 2,701 FT OF SITE PERIMETER

TREES – 2,701 FT AT 1/50 = 54 TREES REQUIRED
54 TREES PROVIDED

SHRUBS – 2,701 FT AT 1/30 = 90 TREES REQUIRED
90 TREES PROVIDED

2 L1 TREE PLANTING DETAIL
SCALE: NOT TO SCALE

1 L1 LANDSCAPE PLAN
SCALE: 1" = 40'-0"

PRELIMINARY NOT FOR CONSTRUCTION

(763) 784-1950
FAX 784-9707

STONE CONSTRUCTION, INC.
2181 - 107th LANE N.E.
BLAINE, MINNESOTA 55434

M & G TRAILER SALES
Ramsey, Minnesota

Drawn By: JRB
Checked By: LL
Revisions

4/22/19	CITY SUBMITTAL

LANDSCAPE PLAN

Sheet Number

L1

Project No. 190111-3

Filename: M & G TRAILER SALES\M&G TRAILER SALES-L1