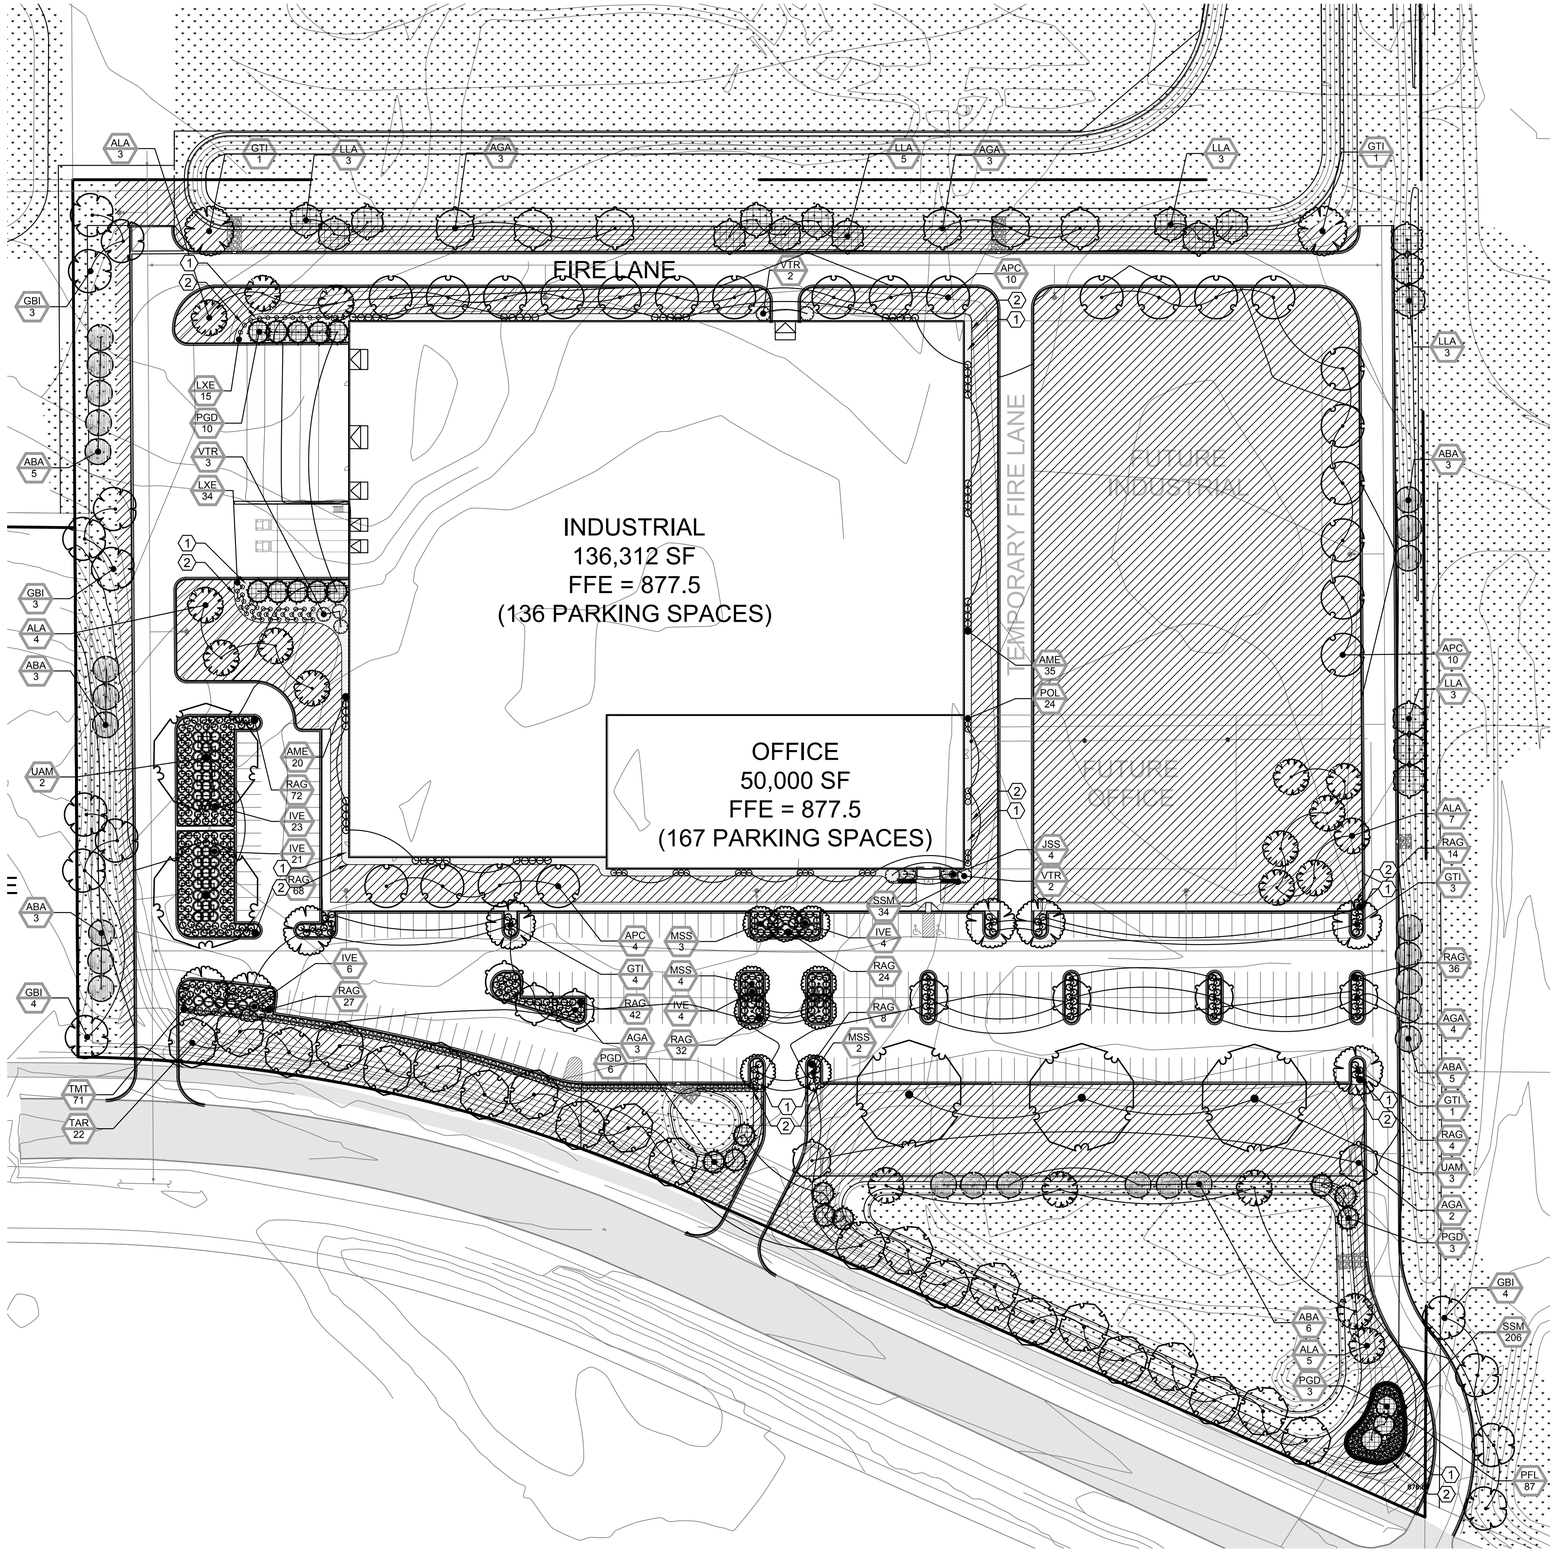

1 PLANTING ENLARGEMENT
SCALE: 1"=50'

0 50' 100'

NOTES

1. ALL PLANTINGS SHALL RECEIVE IRRIGATION (SEE L3 FOR IRRIGATION NOTES)
2. REFER TO PLAN SHEET L3 FOR SODDING, SEEDING, FERTILIZER AND TOPSOIL NOTES

LEGEND

- PROPERTY LIMITS
- CONSTRUCTION LIMITS
- REMOVE TREE
- NEW SOD W/IRRIGATION
- NEW SEED MNDOT 25-131
- (1) 3" DEEP, WASHED RIVER ROCK MULCH WITH FABRIC
- (2) LANDSCAPE EDGER

PLANT SCHEDULE

DECIDUOUS TREES	CODE	QTY	COMMON / BOTANICAL NAME	CONT	CAL	SIZE
	AGA	15	'AUTUMN BRILLIANCE' SERVICEBERRY AMELANCHIER X GRANDIFLORA 'AUTUMN BRILLIANCE'	B&B	2 - 1/2" CAL.	
	GTI	10	SHADEMASTER LOCUST GLEDITSIA TRIACANTHOS INERMIS 'SHADEMASTER' TM	B&B	2 - 1/2" CAL.	
	TAR	22	REDMOND AMERICAN LINDEN TILIA AMERICANA 'REDMOND'	B&B	2 - 1/2" CAL.	
	UAM	5	AMERICAN ELM ULMUS AMERICANA	B&B	2 - 1/2" CAL.	
EVERGREEN TREES	**CODE**	**QTY**	**COMMON / BOTANICAL NAME**	**CONT**	**CAL**	**SIZE**
	ABA	25	BALSAM FIR ABIES BALSAMEA	B&B		6' HT.
	LLA	17	AMERICAN LARCH LARIX LARICINA	B&B		6' HT.
	PGD	22	BLACK HILLS SPRUCE PICEA GLAUCA 'DENSATA'	B&B		6' HT.
ORNAMENTAL TREES	**CODE**	**QTY**	**COMMON / BOTANICAL NAME**	**CONT**	**CAL**	**SIZE**
	APC	24	CRIMSON KING MAPLE ACER PLATANOIDES 'CRIMSON KING'	B&B	2" CAL.	
	ALA	19	ALLEGHENY SERVICEBERRY AMELANCHIER LAEVIS	B&B	2" CAL.	
	GBI	14	MAIDENHAIR TREE GINKGO BILOBA	B&B	2" CAL.	
	MSS	9	SPRING SNOW CRAB APPLE MALUS X 'SPRING SNOW'	B&B	2" CAL.	
SHRUBS	**CODE**	**QTY**	**COMMON / BOTANICAL NAME**	**CONT**		
	AME	55	CHOKEBERRY ARONIA MELANOCARPA	3 GAL.		
	IVE	58	WINTERBERRY ILEX VERTICILLATA	5 GAL.		
	JSS	4	SUTHERLAND JUNIPER JUNIPERUS SCOPULORUM 'SUTHERLAND'	5 GAL.		
	LXE	49	EMERALD MOUND HONEYSUCKLE LONICERA XYLOSTEUM 'EMERALD MOUND'	1 GAL		
	POL	24	DWARF NINEBARK PHYSOCARPUS OPULIFOLIUS 'LITTLE DEVIL' TM	3 GAL.		
	RAG	327	GRO-LOW FRAGRANT SUMAC RHUS AROMATICA 'GRO-LOW'	5 GAL.		
	VTR	7	AMERICAN CRANBERRYBUSH VIBURNUM TRILOBUM	5 GAL.		
PERENNIALS	**CODE**	**QTY**	**COMMON / BOTANICAL NAME**	**CONT**		
	PFL	87	LEMON MERINGUE POTENTILLA POTENTILLA FRUTICOSA 'LEMON MERINGUE'	5 GAL.		
	SSM	240	SAGE SALVIA X SYLVESTRIS 'MAY NIGHT'	1 GAL		

ANDERSON
13605 1st Avenue N. #100
Plymouth, MN 55441 | ae-mn.com
P 763.412.4000 | F 763.412.4090
Anderson Engineering of Minnesota, LLC

DELTA MODTECH

NEW BUILDING
RAMSEY, MINNESOTA

KINGHORN

I HEREBY CERTIFY THAT THIS PLAN, SPECIFICATION, OR REPORT WAS PREPARED BY ME OR UNDER MY DIRECT SUPERVISION AND THAT I AM A DULY LICENSED PROFESSIONAL LANDSCAPE ARCHITECT UNDER THE LAWS OF THE STATE OF MINNESOTA.

PRINT NAME: DEREK J. SEIFERT, PLA

SIGNATURE: NOT FOR CONSTRUCTION

DATE: 05/02/2019 LICENSE NO. 56013

REVISION LOG

NO.	DATE	DESCRIPTION OF REVISIONS

PRELIMINARY PLAT
MAY 2, 2019

DESIGNED:	DRAWN:	CHECKED BY:
DS	JF	DS

DRAWING TITLE

PLANTING ENLARGEMENT

DRAWING NO.

L2

PLOTTED:	COMM. NO.
----	15358

May 02, 2019 - 11:53am dseifert Y:\15300\15358 KINGHORN CONSTR - DELTA MOD TECH - RAMSEY MN_ 07 Civil_ 01 CAD files_ 01 SHEETS\L_LANDSCAPE.dwg
Xref Filename: \ 15358_ s_ base \ 15358_ 22x34_ Title_ Block - LA \ 15358_ c_ base \ scr-191125\