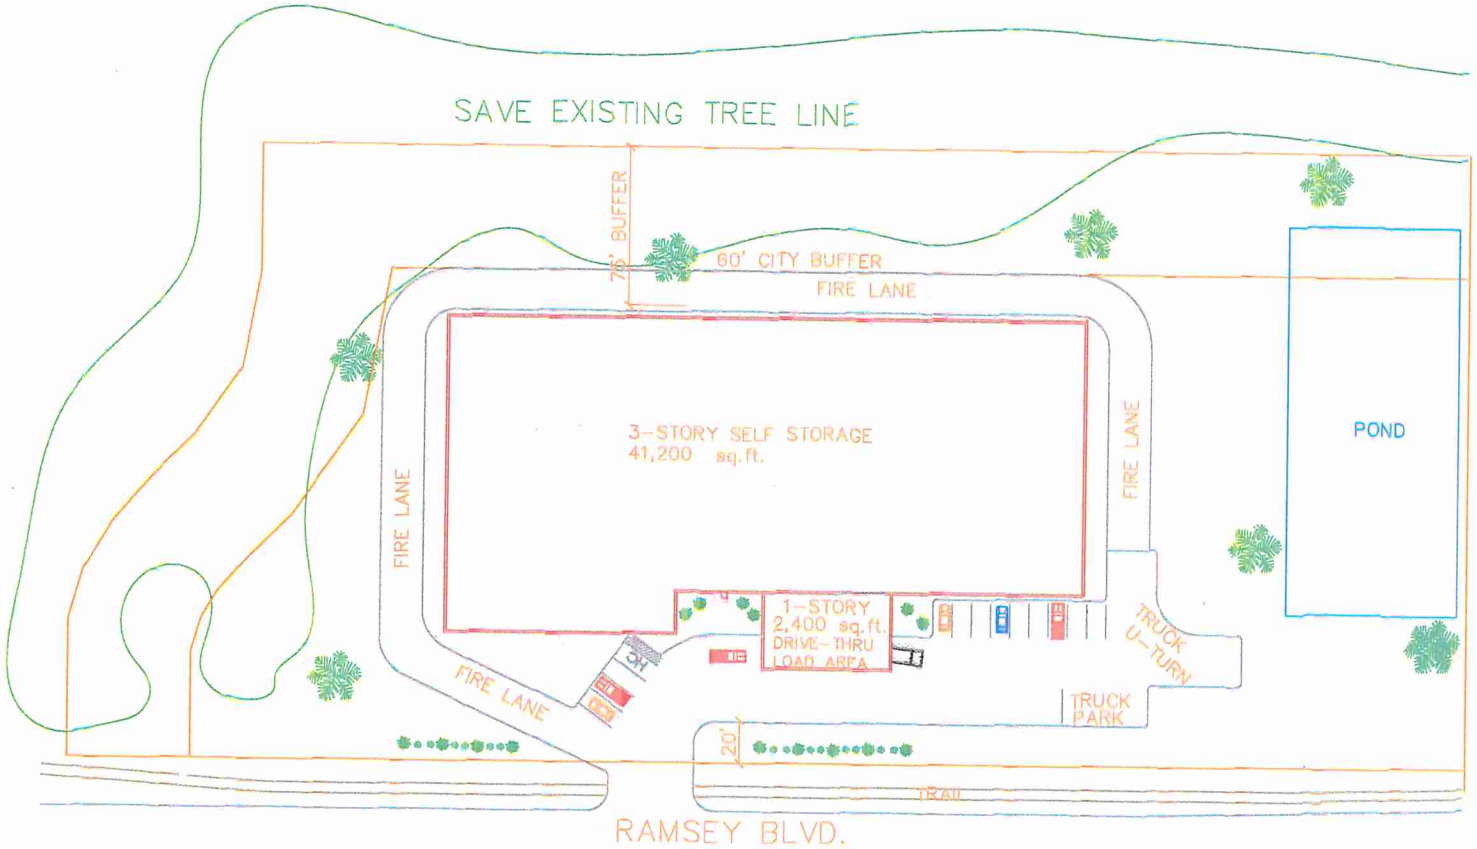

DEVELOPMENT

©1997 D/B DEVELOPMENT
All rights reserved.
This document is an instrument of service and is the property of D/B DEVELOPMENT and may not be used or copied without prior written consent.

RAMSEY STORAGE
2019
RAMSEY, MINNESOTA

SITE PLAN

B.MIKULAK

2019

SHEET
S1