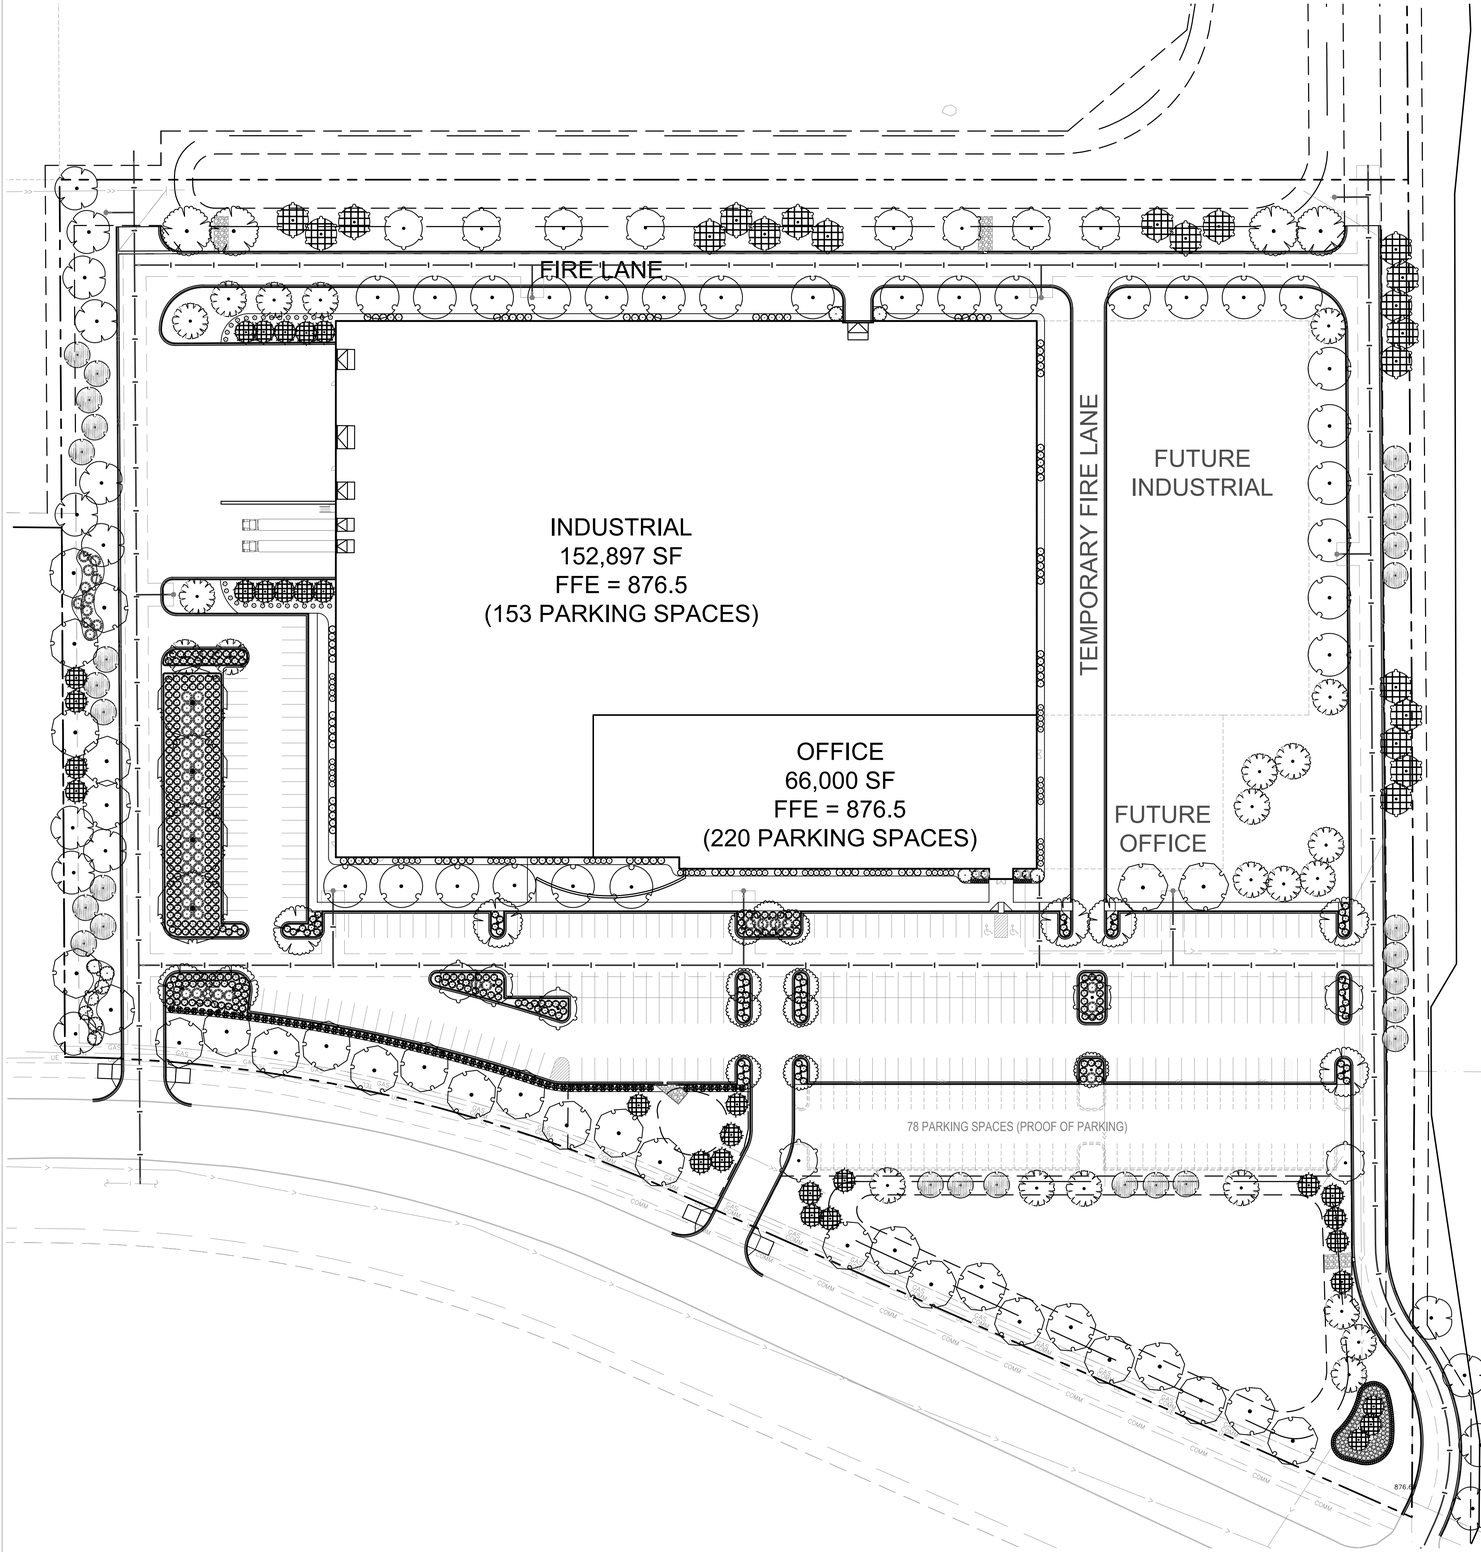

1 PLANTING ENLARGEMENT
SCALE: 1"=50'

LEGEND

- PROPERTY LIMITS
- CONSTRUCTION LIMITS
- REMOVE TREE
- NEW SOD W/IRRIGATION
- NEW SEED MNDOT 35-221
- (1) 3" DEEP, WASHED RIVER ROCK MULCH WITH FABRIC
- (2) LANDSCAPE EDGER

N

0 50' 100'

NOTES

1. ALL PLANTINGS SHALL RECEIVE IRRIGATION (SEE L3 FOR IRRIGATION NOTES)
2. REFER TO PLAN SHEET L3 FOR SODDING, SEEDING, FERTILIZER AND TOPSOIL NOTES

PLANT SCHEDULE

DECIDUOUS TREES	CODE	QTY	COMMON / BOTANICAL NAME	CONT	CAL	SIZE
	AGA	15	`AUTUMN BRILLIANCE` SERVICEBERRY AMELANCHIER X GRANDIFLORA `AUTUMN BRILLIANCE`	B&B	2 - 1/2" CAL.	
	GTI	12	SHADEMASTER LOCUST GLEDITSIA TRIACANTHOS INERMIS `SHADEMASTER` TM	B&B	2 - 1/2" CAL.	
	TAR	32	REDMOND AMERICAN LINDEN TILIA AMERICANA `REDMOND`	B&B	2 - 1/2" CAL.	
	UAM	4	AMERICAN ELM ULMUS AMERICANA	B&B	2 - 1/2" CAL.	

EVERGREEN TREES	CODE	QTY	COMMON / BOTANICAL NAME	CONT	CAL	SIZE
	ABA	28	BALSAM FIR ABIES BALSAMEA	B&B		6` HT.
	LLA	21	AMERICAN LARCH LARIX LARICINA	B&B		6` HT.
	PGD	31	BLACK HILLS SPRUCE PICEA GLAUCA `DENSATA`	B&B		6` HT.

ORNAMENTAL TREES	CODE	QTY	COMMON / BOTANICAL NAME	CONT	CAL	SIZE
	APC	27	CRIMSON KING MAPLE ACER PLATANOIDES `CRIMSON KING`	B&B	2" CAL.	
	ALA	23	ALLEGHENY SERVICEBERRY AMELANCHIER LAEVIS	B&B	2" CAL.	
	GBI	15	MAIDENHAIR TREE GINKGO BILOBA	B&B	2" CAL.	
	MSS	10	SPRING SNOW CRAB APPLE MALUS X `SPRING SNOW`	B&B	2" CAL.	

SHRUBS	CODE	QTY	COMMON / BOTANICAL NAME	CONT
	AME	92	CHOKEBERRY ARONIA MELANOCARPA 24" HT. (MIN.) @ TIME ON INSTALLATION	5 GAL.
	IVE	65	WINTERBERRY ILEX VERTICILLATA 24" HT. (MIN.) @ TIME OF INSTALLATION	5 GAL.
	JSS	4	SUTHERLAND JUNIPER JUNIPERUS SCOPULORUM `SUTHERLAND` 24" HT. (MIN.) @ TIME OF INSTALLATION	5 GAL.
	LXE	30	EMERALD MOUND HONEYSUCKLE LONICERA XYLOSTEUM `EMERALD MOUND` 24" WIDE (MIN.) @ TIME OF INSTALLATION	5 GAL.
	POL	65	DWARF NINEBARK PHYSOCARPUS OPULIFOLIUS `LITTLE DEVIL` TM 24" HT. (MIN.) @ TIME OF INSTALLATION	5 GAL.
	PFL	87	LEMON MERINGUE POTENTILLA POTENTILLA FRUTICOSA `LEMON MERINGUE` 24" HT. (MIN.) @ TIME OF INSTALLATION	5 GAL.
	RAG	337	GRO-LOW FRAGRANT SUMAC RHUS AROMATICA `GRO-LOW` 24" WIDE (MIN.) @ TIME OF INSTALLATION	5 GAL.
	TMT	71	TAUTON YEW TAXUS X MEDIA `TAUNTONII` 24" WIDE (MIN.) @ TIME OF INSTALLATION	5 GAL.
	VTR	11	AMERICAN CRANBERRYBUSH VIBURNUM TRILOBUM 24" HT. (MIN.) @ TIME OF INSTALLATION	5 GAL.

PERENNIALS	CODE	QTY	COMMON / BOTANICAL NAME	CONT
	SSM	240	SAGE SALVIA X SYLVESTRIS `MAY NIGHT`	1 GAL

TOTAL TREES= 218 TOTAL SHRUBS= 762

ANDERSON
13605 1st Avenue N. #100
Plymouth, MN 55441 | ae-mn.com
P 763.412.4000 | F 763.412.4090
Anderson Engineering of Minnesota, LLC

DELTA MODTECH

NEW BUILDING
RAMSEY, MINNESOTA

KINGHORN

I HEREBY CERTIFY THAT THIS PLAN, SPECIFICATION, OR REPORT WAS PREPARED BY ME OR UNDER MY DIRECT SUPERVISION AND THAT I AM A DULY LICENSED PROFESSIONAL LANDSCAPE ARCHITECT UNDER THE LAWS OF THE STATE OF MINNESOTA.

PRINT NAME: DEREK J. SEIFERT, PLA

SIGNATURE: NOT FOR CONSTRUCTION

DATE: 05/02/2019 LICENSE NO. 56013

REVISION LOG

NO.	DATE	DESCRIPTION OF REVISIONS

PRELIMINARY PLAT
MAY 2, 2019

DESIGNED:	DRAWN:	CHECKED BY:
DS	JF	DS

DRAWING TITLE

PLANTING ENLARGEMENT

DRAWING NO.

L2

PLOTTED:	COMM. NO.
----	15358

Jan 07, 2020 - 8:08am bkrause \\wsbgvfiles01\projects\013243-000\Cad\Plan\Individual Development CAD Files\14. Delta ModTech_LANDSCAPE.dwg
Xref Filename: \ 15358_s_base \ 15358_22x34_Title_Block - LA \ 15358_c_base \ scr-191125\