LANDSCAPING NOTES

SYMBOL	COMMON NAME	BOTANICAL NAME	PLANTED SIZE	QUANTITY
	DECIDUOUS TREES			
	Flowering Crabapple (Spring Snow)	Malus x hybrid (Spring Snow)	2"	2
	DECIDUOUS SHRUBS			
	Rhododendron	Rhodendron haaga	15"–18"	27
	Arrowwood Viburnun	Viburnum dentatum	30"–36"	6
	Weigela Carnaval	Weigela Florida 'courtalor'	24"	6
	Barberry Golden	Berberis thunbergii aurea	24"	4
	EVERGREEN SHRUBS			
	Andorra Juniper	Juniperus horizontalis 'Plumosa'	12"–15""	23
	Dwarf Norway Spruce	Picea abies 'Pumila'	2'	12

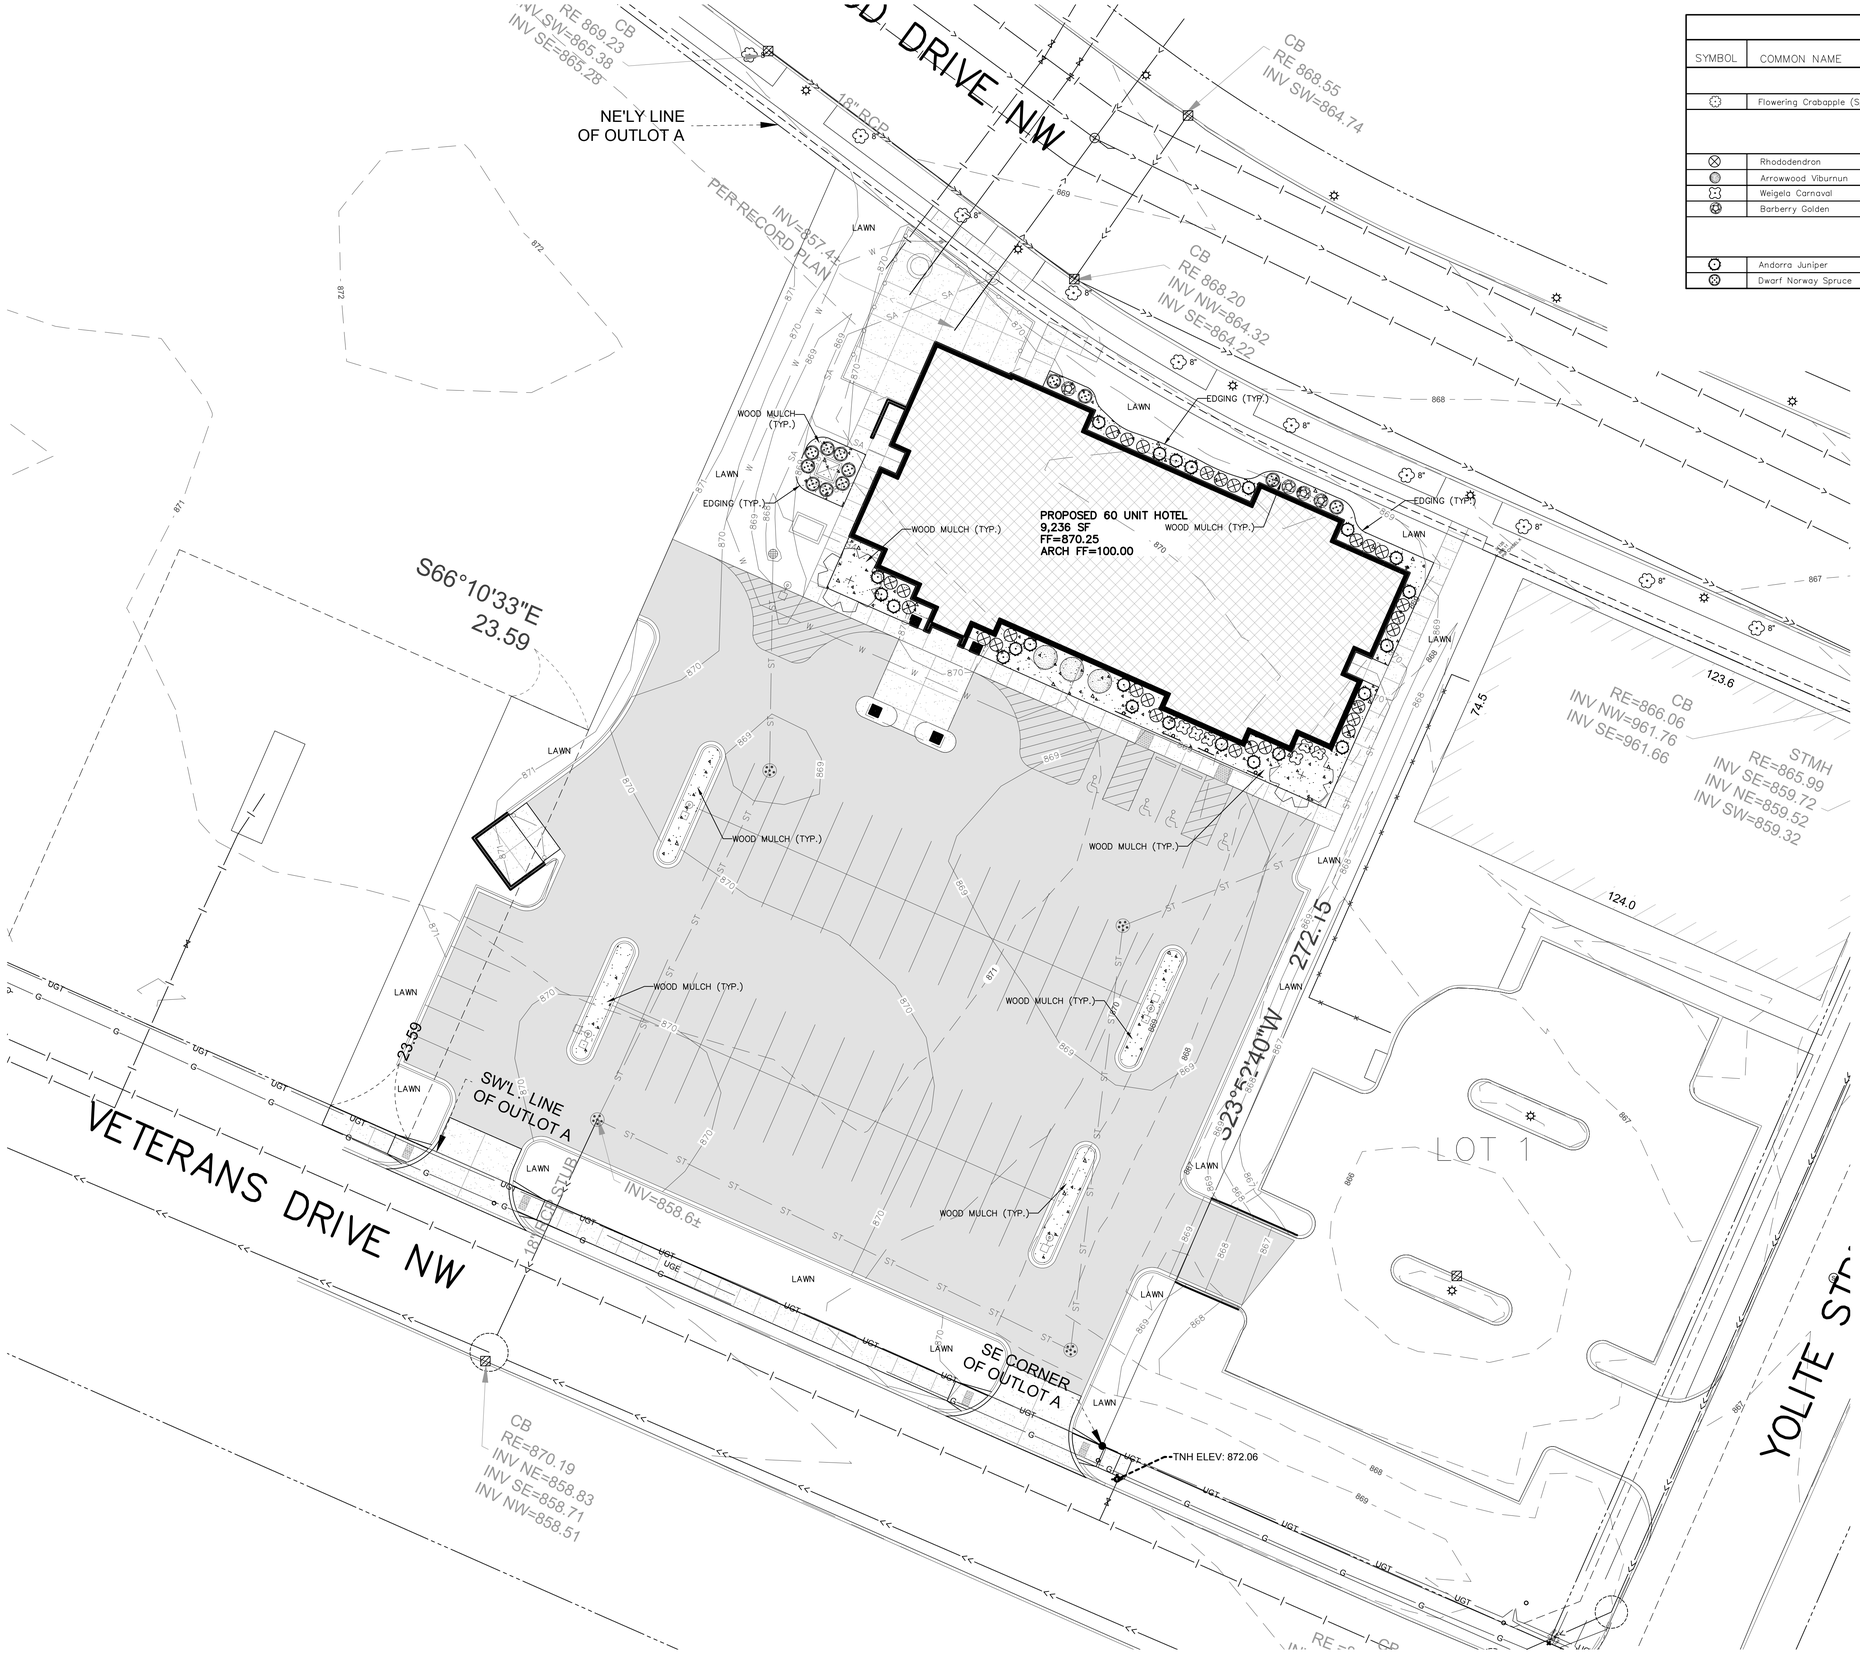

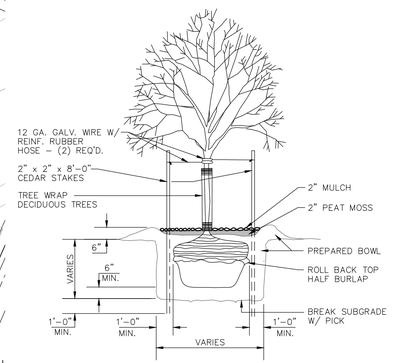

TREE PLANTING DETAIL
NO SCALE

NOTE:
FOR MASS PLANTINGS EXCAVATE ENTIRE BED & BACKFILL W/ PREPARED SOIL.

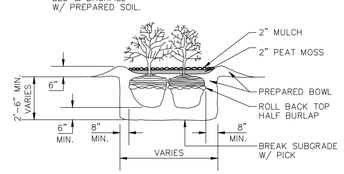

SHRUB PLANTING DETAIL
NO SCALE

NORTH
1"= 20'
20' 0 20' 40'
SCALE FEET

CIVIL LANDSCAPE AND RESTORATION PLAN

EXCEL
ARCHITECTS • ENGINEERS • SURVEYORS
Always a **Better Plan**
100 Camelot Drive
Fond Du Lac, WI 54935
Phone: (920) 926-9800
www.EXCELENGINEER.com

COLLABORATION
BriMark Builders, LLC

PROJECT INFORMATION

NEW HOTEL FOR:
COBBLESTONE HOTEL AND SUITES
SUNWOOD DRIVE NW • RAMSEY, MINNESOTA

PROFESSIONAL SEAL

PRELIMINARY DATES
MAY 7, 2020

NOT FOR CONSTRUCTION

JOB NUMBER
1946540

SHEET NUMBER
C1.4

2019 © EXCEL ENGINEERING, INC.