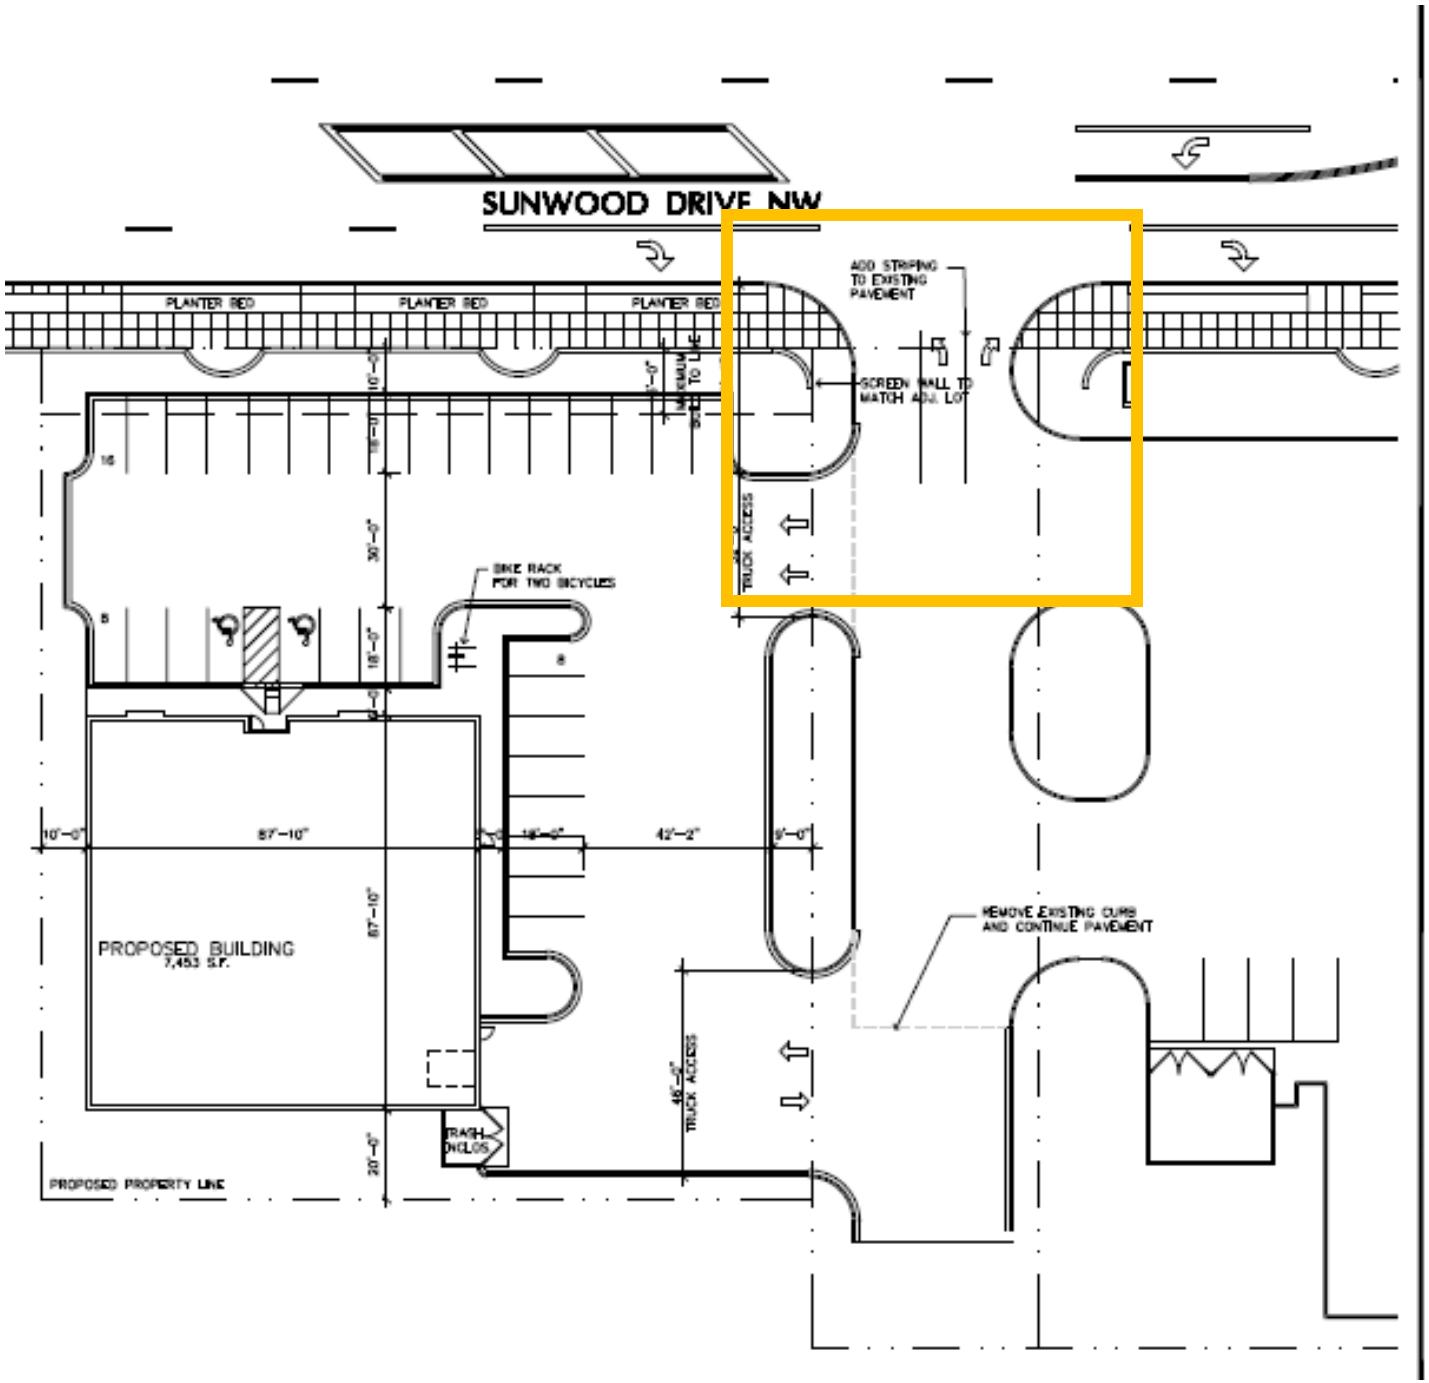
SUNWOOD DRIVE NW
PLANTER BED
PLANTER BED
PLANTER BED
ADD STRIPING TO EXISTING PAVEMENT
SCREEN WALL TO MATCH ADJ. LOT
MINIMUM SIDE TO LINE
TRUCK ACCESS
BIKE RACK FOR TWO BICYCLES
10'-0"
18'-0"
30'-0"
18'-0"
10'-0"
67'-10"
18'-0"
42'-2"
9'-0"
67'-10"
20'-0"
46'-0"
TRUCK ACCESS
PROPOSED BUILDING
7,453 S.F.
TRASH ENCLOS
REMOVE EXISTING CURB AND CONTINUE PAVEMENT
PROPOSED PROPERTY LINE