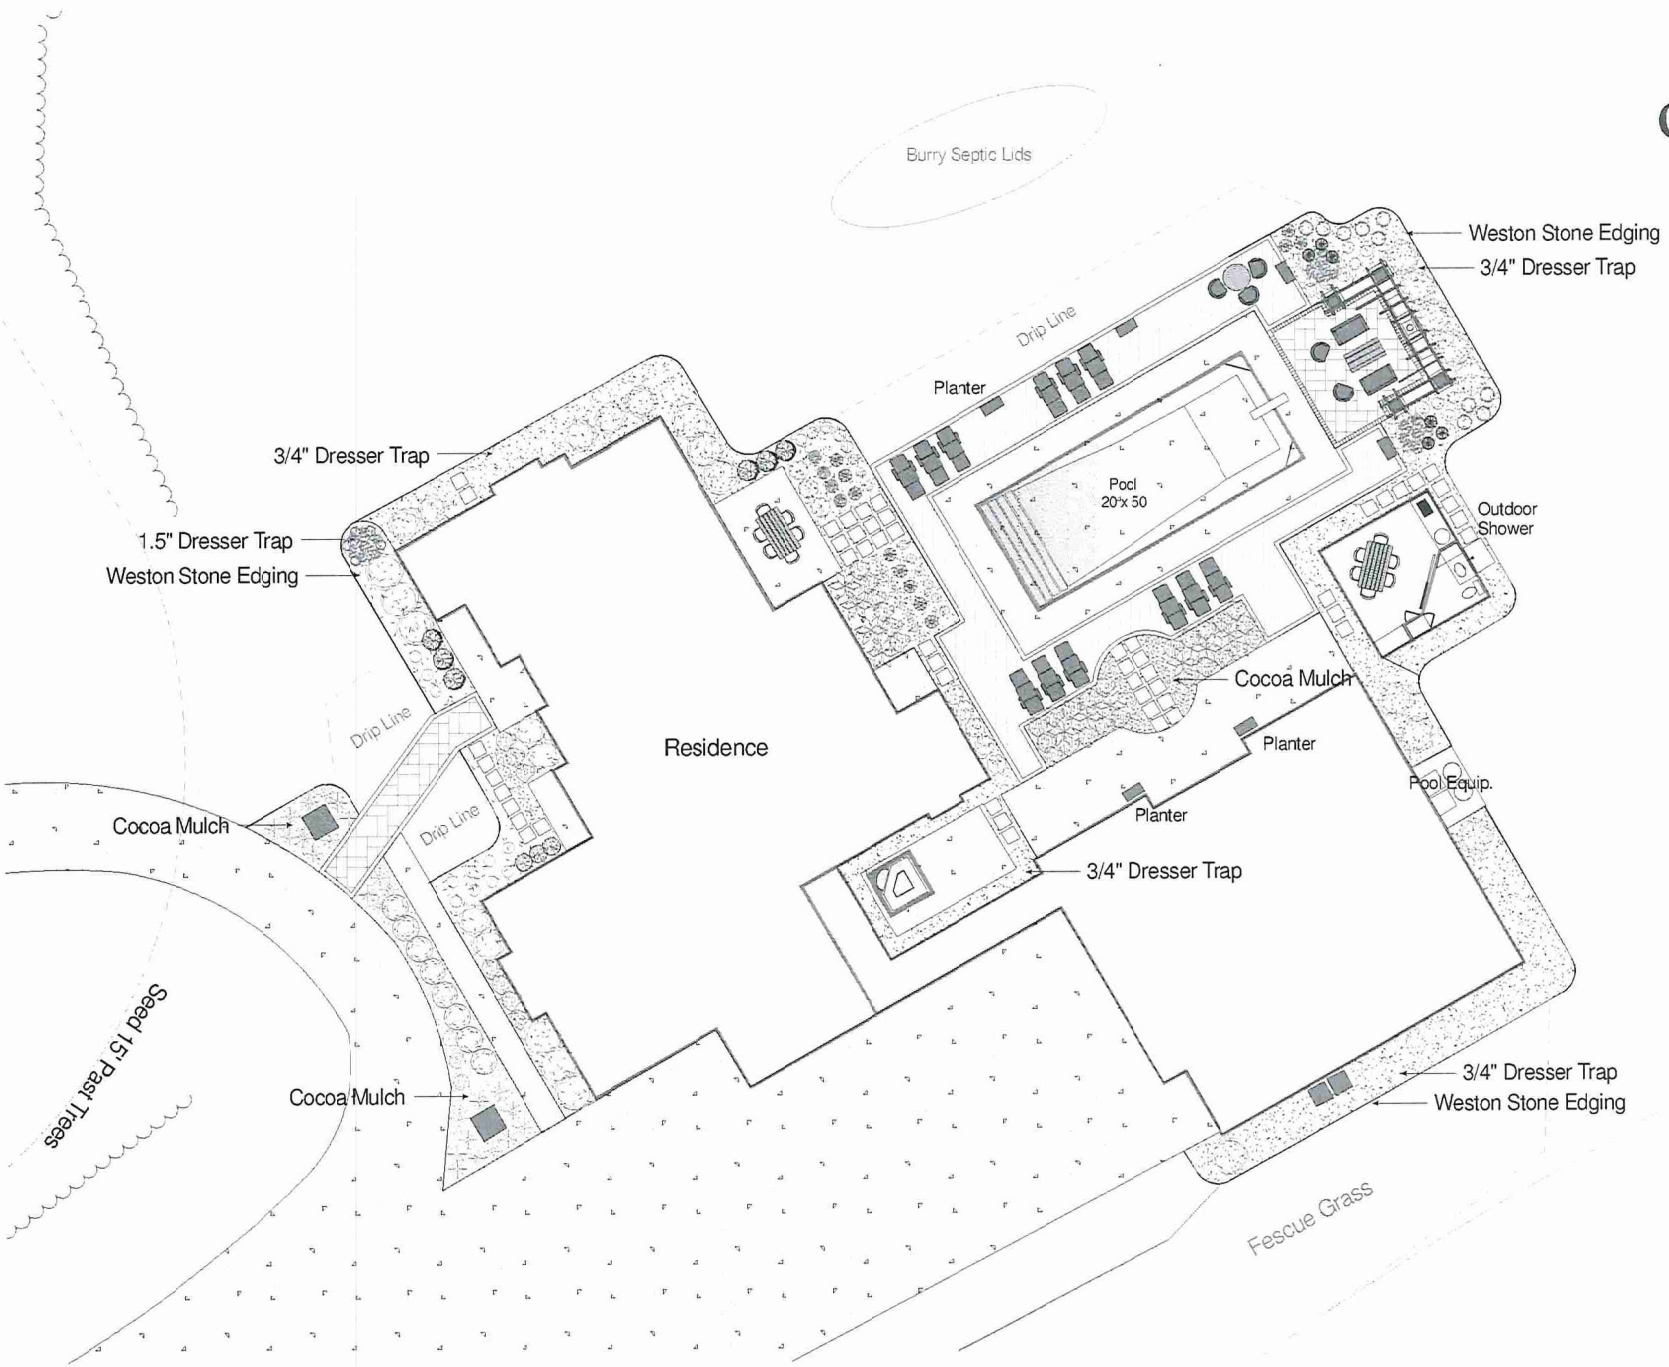

family owned
CARPI
LANDSC

City of RAMSEY
Plans Reviewed
Code Complian

Building Code: 2020 MN State Building C
Date of Approval: 09/16/21
Permit Number: RA048805
Plan Reviewer:
Signature:
Jesse Szykulski CBO #2618

Drip Line Large Planting Beds

Legend

Common Name	Qty
Flower, Bulb	
Allium	25
Flower, Perennial	
Aster, Woods Light Blue	5
Astilbe, Rheinland	32
Coneflower, Pow Wow Wildberry	6
Daisy, Shasta Daisy May	4
Peony, Sarah Bernhardt	10
Phlox, Creeping Pink	12
Rudbeckia, Goldsturm	22
Salvia, May Night	10
Sedum, Dazzleberry	11
Shrub, Deciduous	
Barberry, Crimson Pygmy	3
Dogwood, Artic Fire	8
Hydrangea, Annabelle	10
Hydrangea, Bobo	9
Hydrangea, Limelight	10
Ninebark, Little Devil	6
Ninebark, Summer Wine	9
Shrub, Evergreen Broadleaf	
Azalea Compact	8
Boxwood, Chicagoland Green	35
Tree, Deciduous	
Hydrangea, Limelight Tree	3
Lilac, Miss Kim	1

0 50

MTCARPENTER.COM

M.T. Carpenter Landscape, Inc. owns all copyrights to this Plan. Unauthorized use or duplication of the plan is a violation of Federal Laws and may result in punitive damages. The one-time-right to build this Plan does not extend to others or beyond the original purchaser of this Plan. M.T. Carpenter Landscape, Inc. is not liable for the following: exactness, measurements, zoning covenants, and assembly integrity.

Revision # / Date 7/20/2021	Landscape Plan / Allen Skogquist
Scale 1" = 20'	Landscape Design by Austen Ahlheim / MT Carpenter Landscape Inc