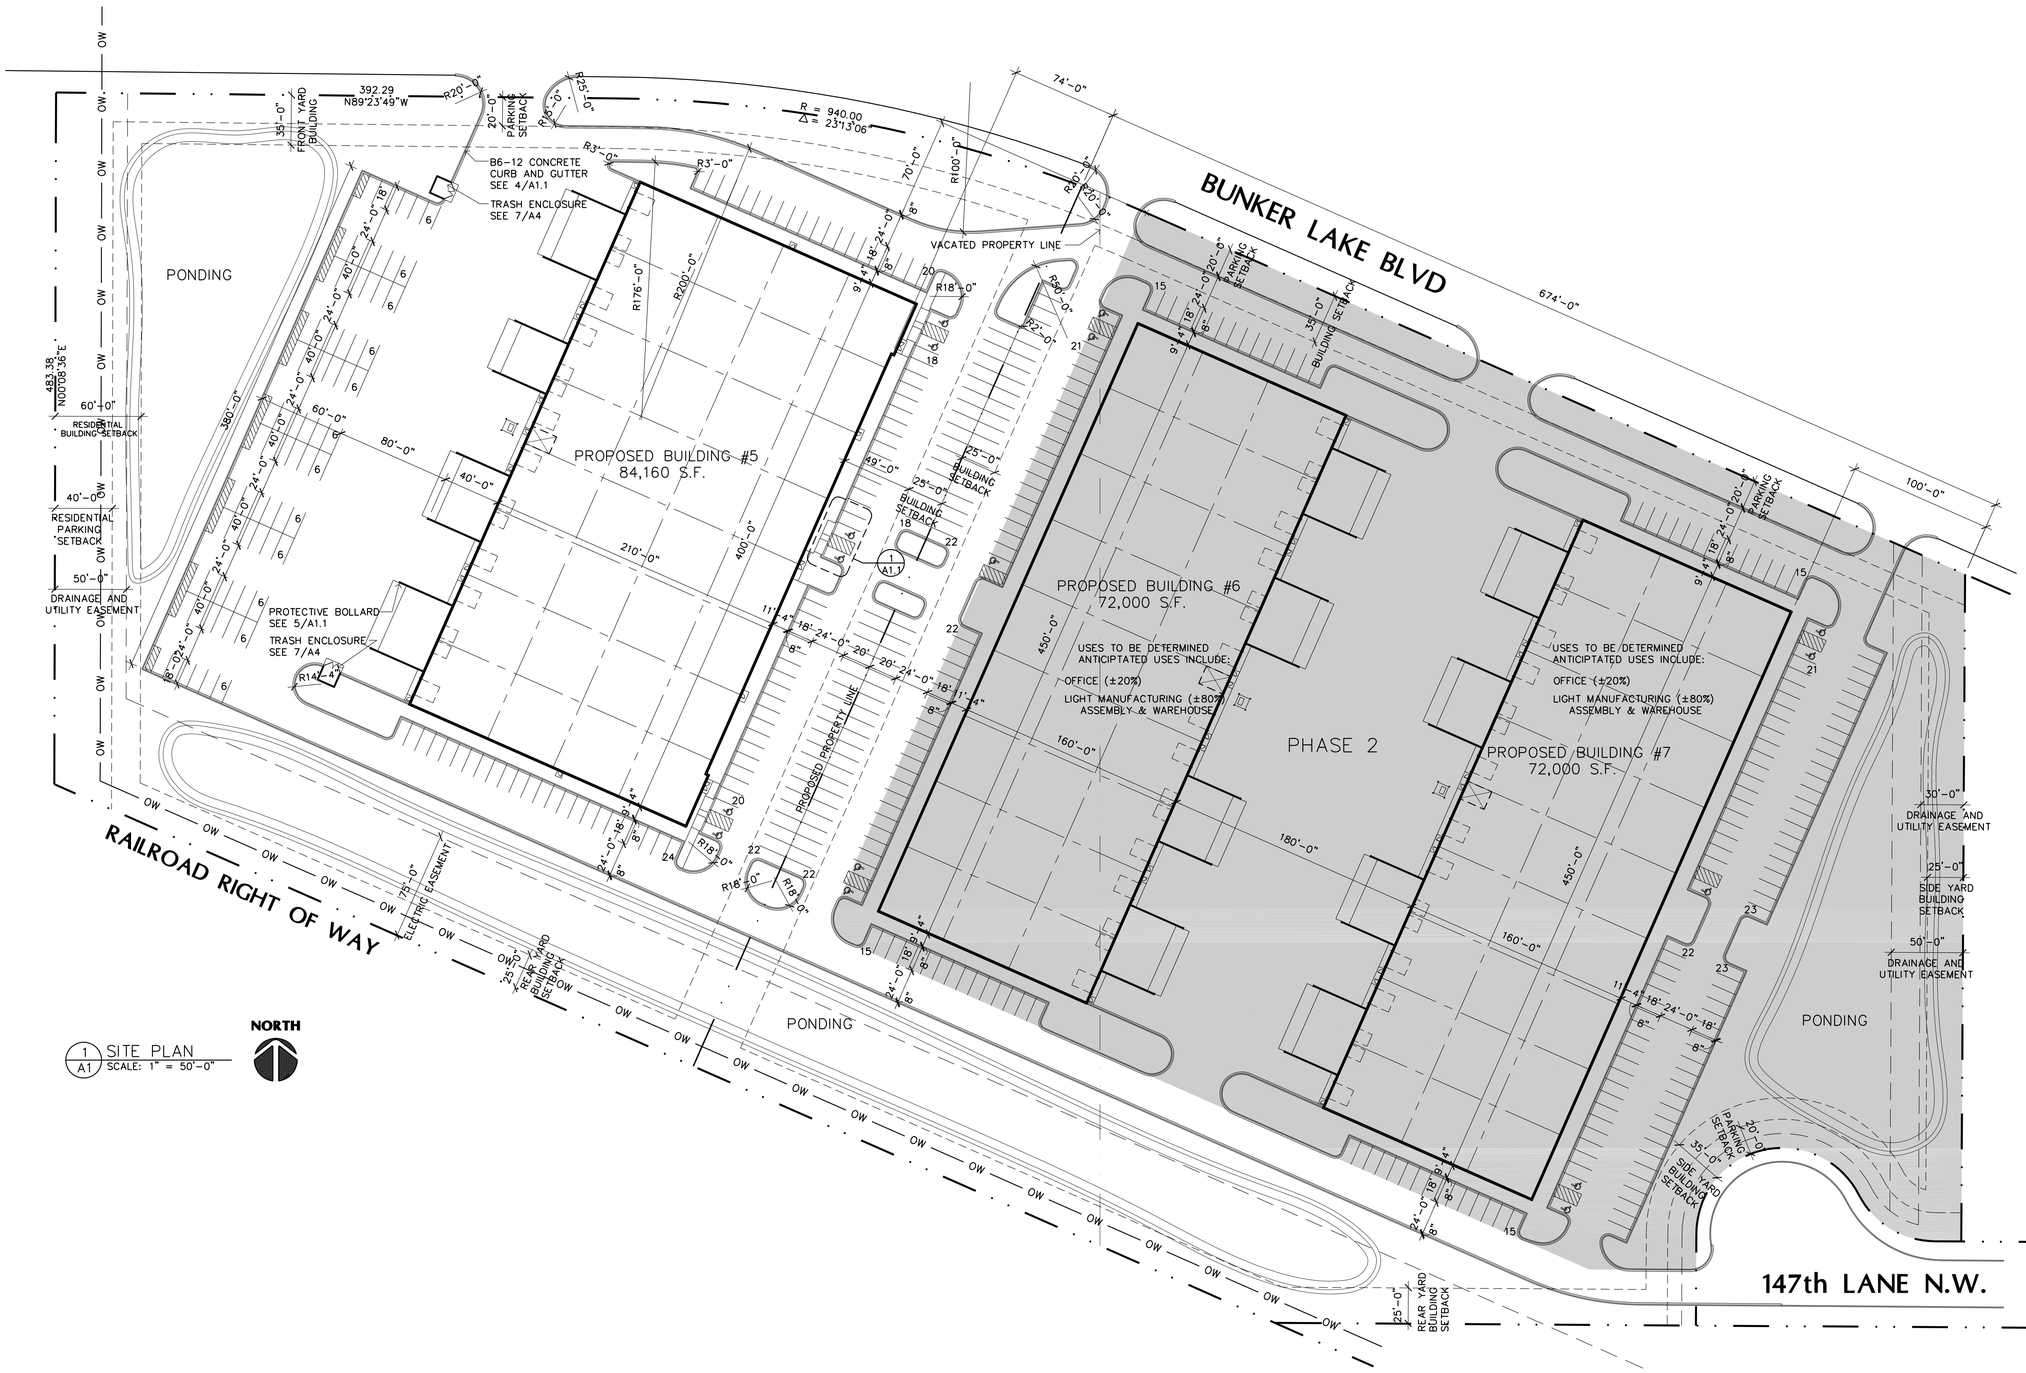

1 A1 SITE PLAN
SCALE: 1" = 50'-0"

Filename: BUNKER LAKE INDUSTRIAL PARK\BUILDING #5\BUNKER LAKE #5-A1

LAMPERT ARCHITECTS
420 Summit Avenue
St. Paul, MN 55102
Phone:763.755.1211 Fax:763.757.2849
lampert@lampert-arch.com

ARCHITECT CERTIFICATION:
I HEREBY CERTIFY THAT THIS PLAN, SPECIFICATION OR REPORT WAS PREPARED BY ME OR UNDER MY DIRECT SUPERVISION AND THAT I AM A DULY LICENSED ARCHITECT UNDER THE LAWS OF THE STATE OF MINNESOTA.

SIGNATURE
LEONARD LAMPERT
PRINT NAME
13669
LICENSE NO.
2/6/23
DATE

BUNKER LAKE INDUSTRIAL PARK BUILDING #5

Ramsey, Minnesota

Copyright 2023
Leonard Lampert Architects Inc.

Project Designer: JAMES B
Drawn By: ALE
Checked By: LL

Revisions

12/20/22	PRELIMINARY
1/10/23	FINAL REVIEW
2/6/23	ISSUE FOR PERMIT

SITE PLAN

Sheet Number

A1

Project No. 220506-1