PARKING CALCULATIONS
(SEE TRAFFIC AND PARKING IMPACT LETTER FOR MORE INFORMATION)

Total No. of High School Courts	Average No. of Players per Court	Average No. of Coaches per Court	Total No. of Users per Courts	Percentage of Users Parking	No. of Vehicles Parking
8	10	2	96	80%	77
Total No. of High School Fields	**Average No. of Players per Field**	**Average No. of Coaches per Field**	**Total No. of Users per Fields**	**Percentage of Users Parking**	**No. of Vehicles Parking**
1.5	15	2	26	80%	21
Maximum No. of Parking Stalls Utilized During Practice for High School Level Sports Only					**98.00**

PAVEMENT LEGEND

SYMBOL	DESCRIPTION
	BITUMINOUS PAVEMENT
	HEAVY DUTY BITUMINOUS PAVEMENT
	CONCRETE PAVEMENT
	HEAVY DUTY CONCRETE PAVEMENT
	CONCRETE WALK
	REVERSE PITCH CONCRETE CURB AND GUTTER

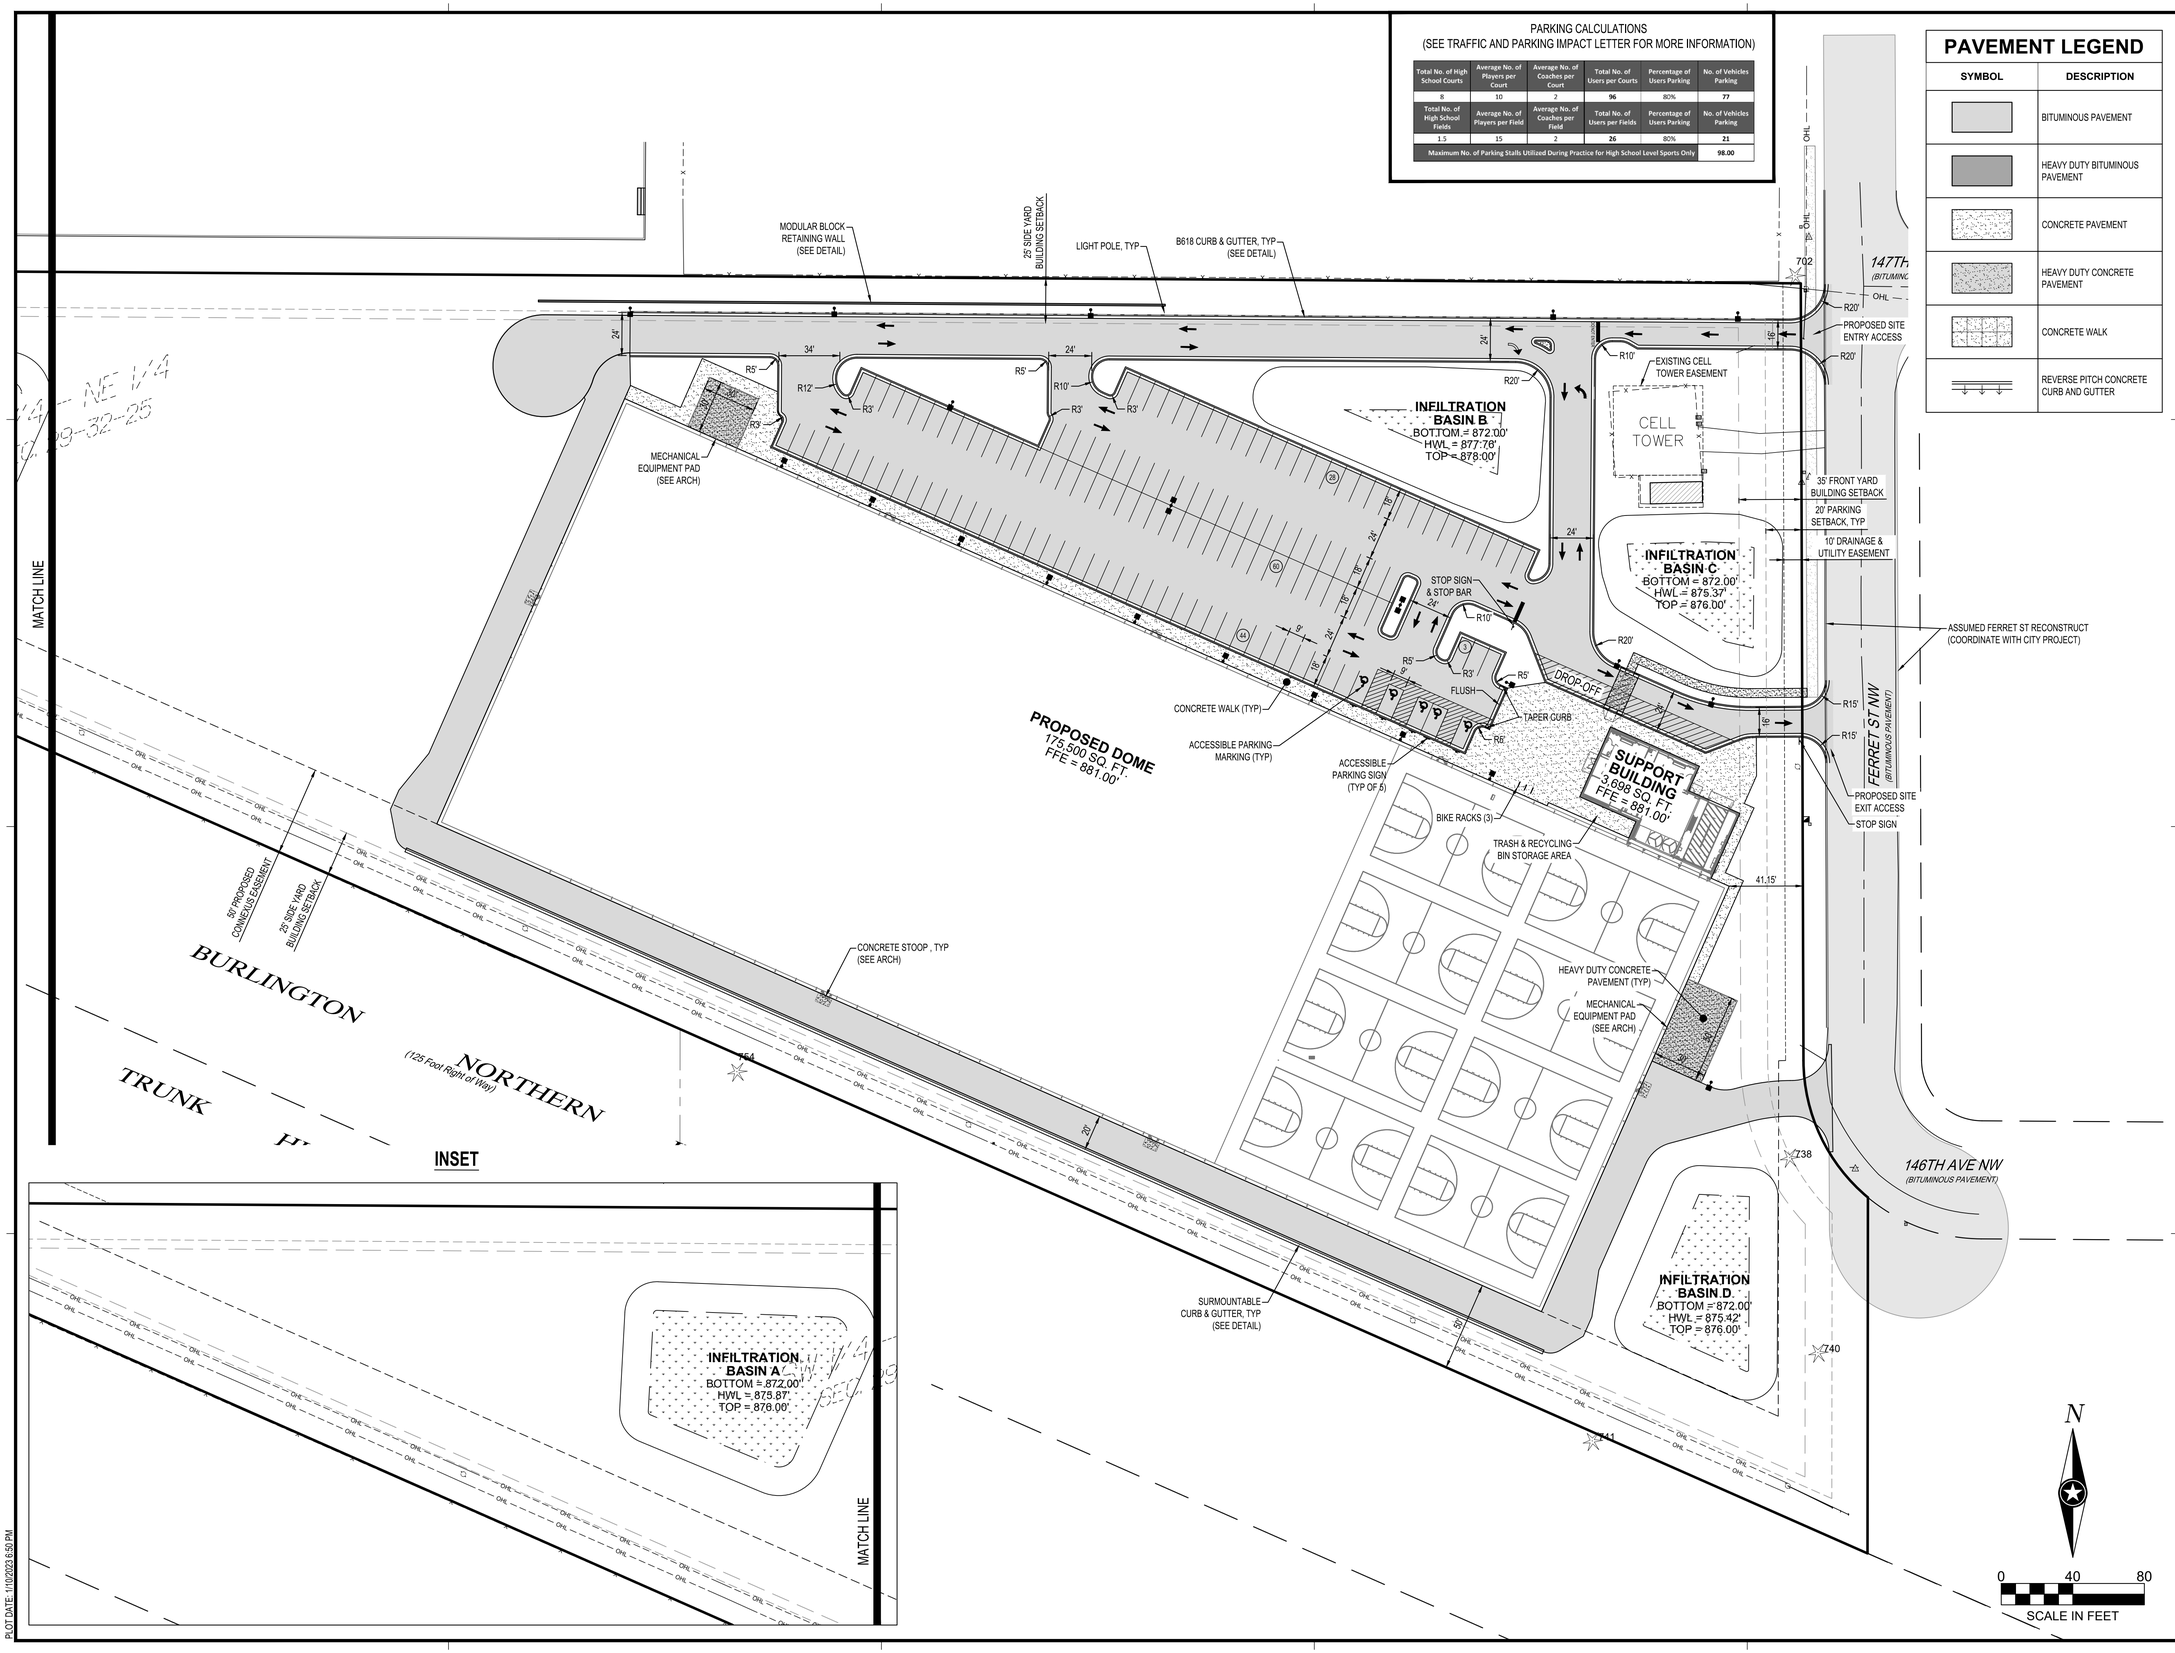

NOTE:
THE CLARITY OF THESE PLANS DEPEND UPON COLOR COPIES. IF THIS TEXT DOES NOT APPEAR IN COLOR, THIS IS NOT AN ORIGINAL PLAN SET AND MAY RESULT IN MISINTERPRETATION.

I HEREBY CERTIFY THAT THIS PLAN, SPECIFICATION OR REPORT WAS PREPARED BY ME OR UNDER MY DIRECT SUPERVISION AND THAT I AM A DULY LICENSED PROFESSIONAL ENGINEER UNDER THE LAWS OF THE STATE OF MINNESOTA.

REESE A. SUDTELGTE

DATE 12/15/2022 LIC. NO. 54243

I HEREBY CERTIFY THAT THIS PLAN, SPECIFICATION OR REPORT WAS PREPARED BY ME OR UNDER MY DIRECT SUPERVISION AND THAT I AM A DULY LICENSED ARCHITECT UNDER THE LAWS OF THE STATE OF MINNESOTA.

MITCHELL R. WORKMON

DATE 12/15/2022 LIC. NO. 53748

THIS DOCUMENT IS THE PROPERTY OF I & S GROUP, INC. AND MAY NOT BE USED, COPIED OR DUPLICATED WITHOUT PRIOR WRITTEN CONSENT.

PROJECT

ANOKA RAMSEY ATHLETIC ASSOCIATION NEW DOME

RAMSEY MINNESOTA

REVISION SCHEDULE

DATE	DESCRIPTION	BY

PROJECT NO.	22-26051
FILE NAME	26051 C3-SITE
DRAWN BY	AJR
DESIGNED BY	AJR
REVIEWED BY	RAS
ORIGINAL ISSUE DATE	12/16/2022
CLIENT PROJECT NO.	-

TITLE

SITE PLAN

SHEET

C3-10

PRELIMINARY NOT FOR CONSTRUCTION

PLOT DATE: 11/10/2023 6:50 PM