This document, together with the concepts and designs presented herein, as an instrument of service, is intended only for the specific purpose and client for which it was prepared. Reuse of and improper reliance on this document without written authorization and adaptation by Kimley-Horn and Associates, Inc. shall be without liability to Kimley-Horn and Associates, Inc.

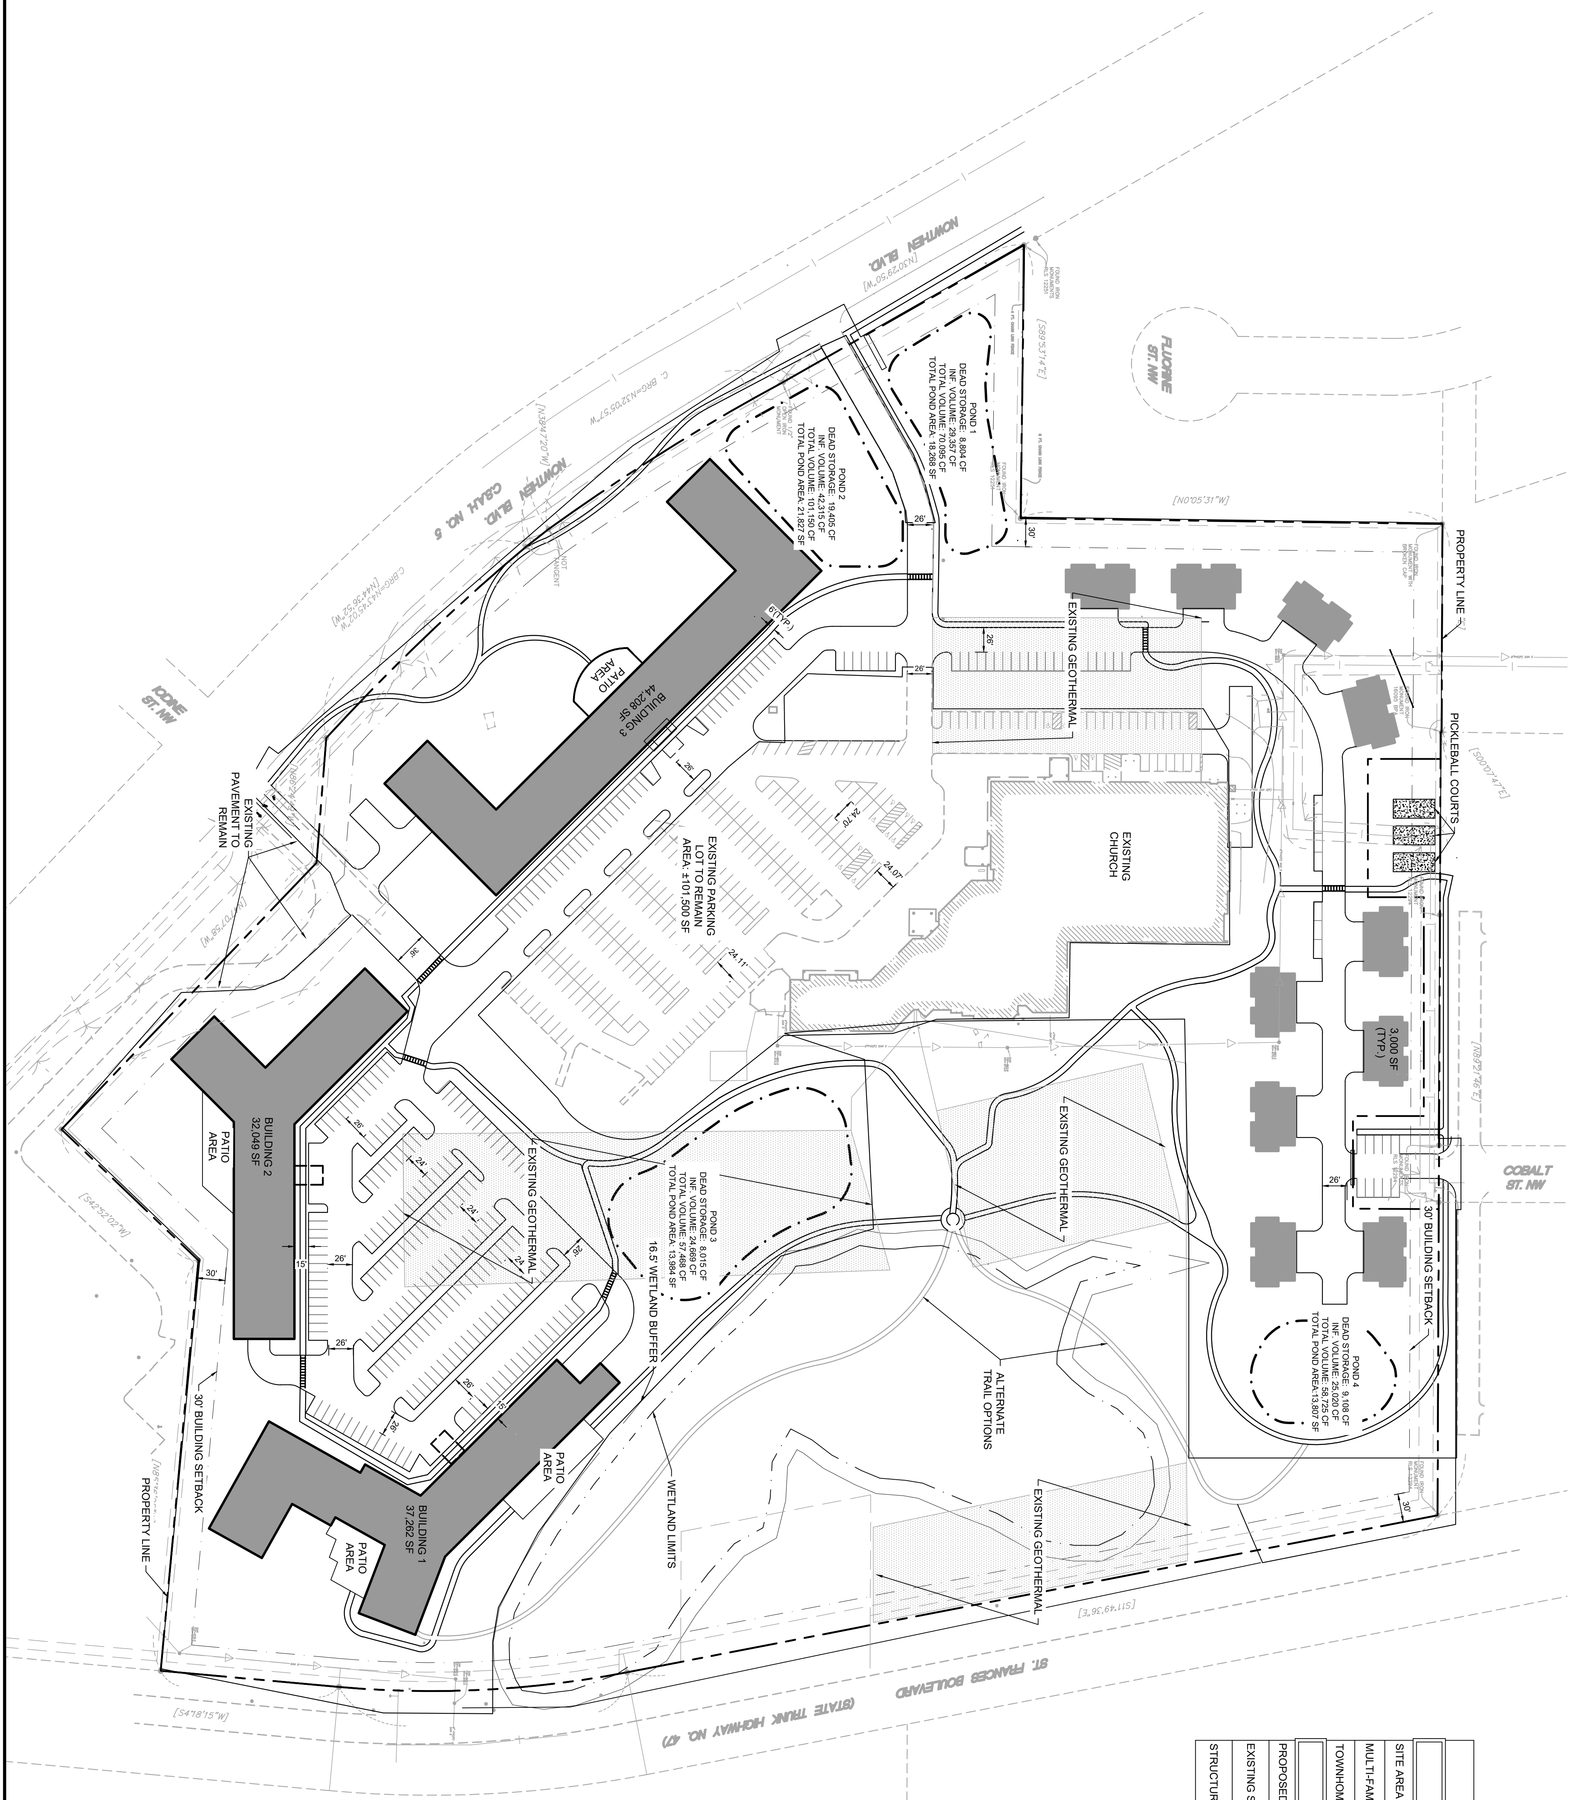

BUILDING DATA SUMMARY

AREAS	
SITE AREA	35.53 AC
MULTI-FAMILY UNITS	476
TOWNHOME UNITS	22

PARKING	
PROPOSED SURFACE PARKING	263 STALLS
EXISTING SURFACE PARKING	231 STALLS
STRUCTURED PARKING	350 STALLS

GRAPHIC SCALE IN FEET 0 40 80 160

NORTH

Know what's below. Call before you dig. 811

PRELIMINARY - NOT FOR CONSTRUCTION

SHEET NUMBER C400

HAVILAND FIELDS

PREPARED FOR
BKV & SENIOR HOUSING PARTNERS
RAMSEY MN

CONCEPT SITE PLAN

KHA PROJECT	12345678
DATE	06/14/2023
SCALE	AS SHOWN
DESIGNED BY	RBW
DRAWN BY	GAR
CHECKED BY	MGC

Kimley»Horn
© 2023 KIMLEY-HORN AND ASSOCIATES, INC.
767 EUSTIS STREET, SUITE 100, ST. PAUL, MN 55114
PHONE: 651-645-4197
WWW.KIMLEY-HORN.COM

No.	REVISIONS	DATE	BY