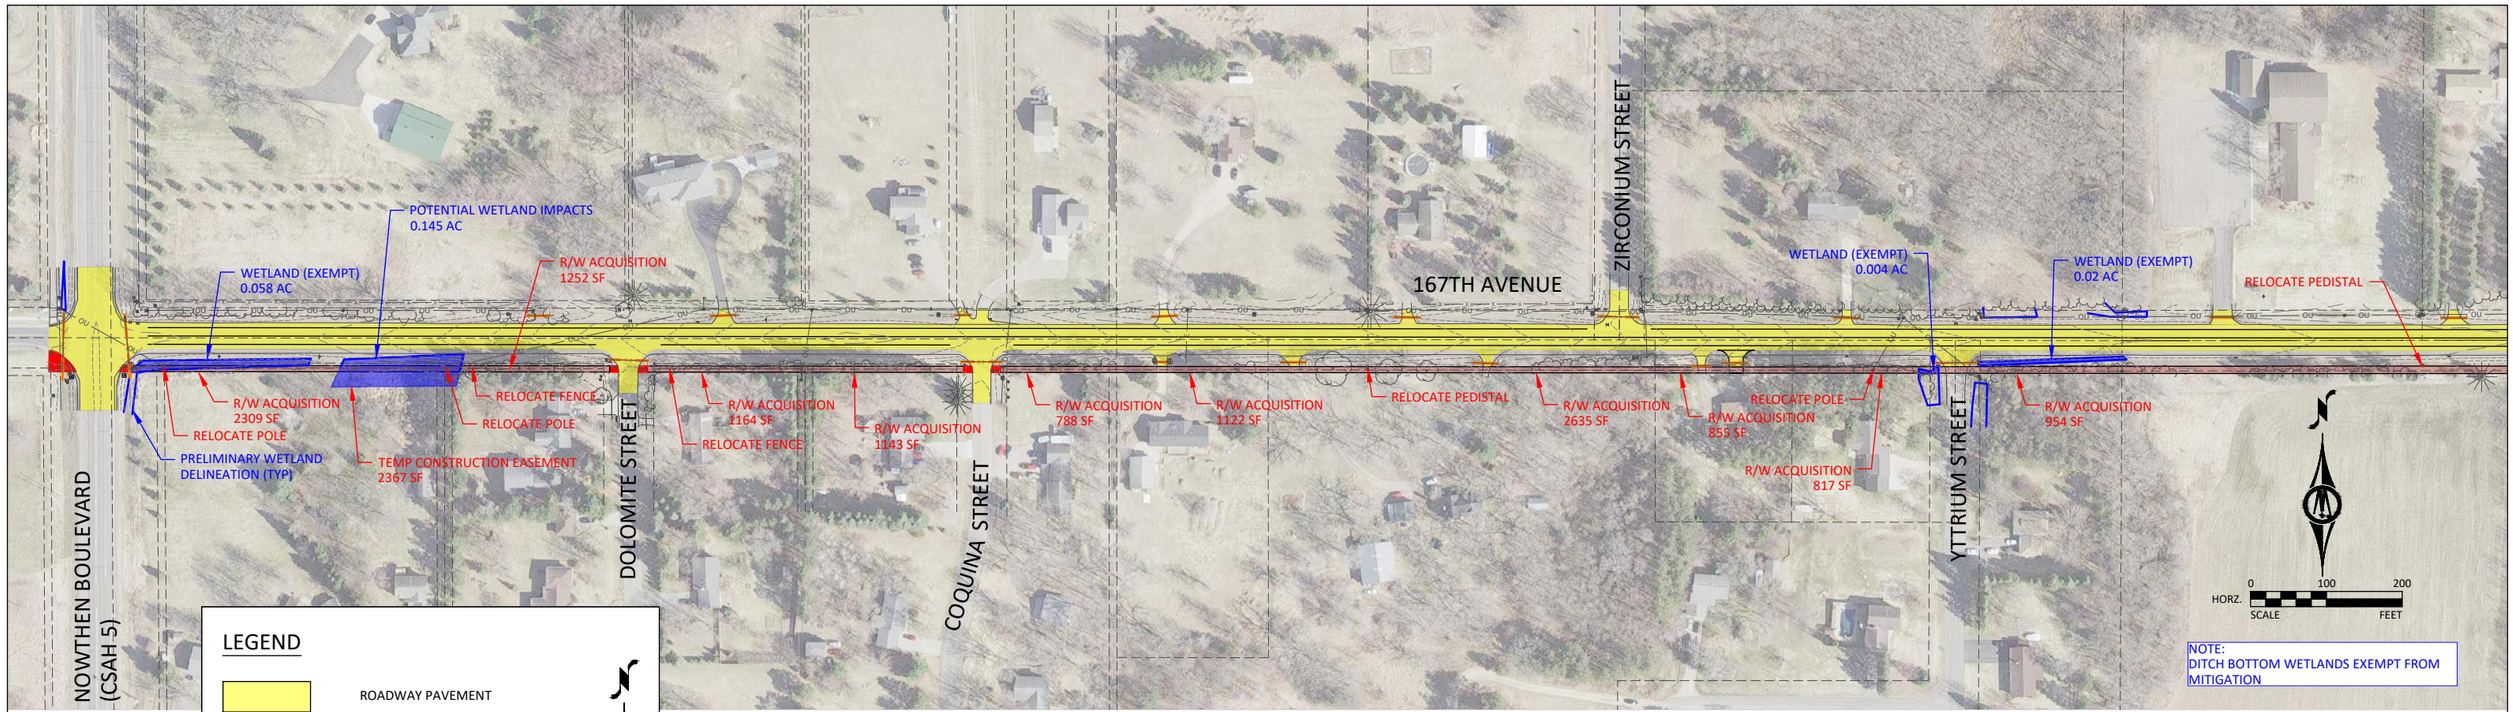

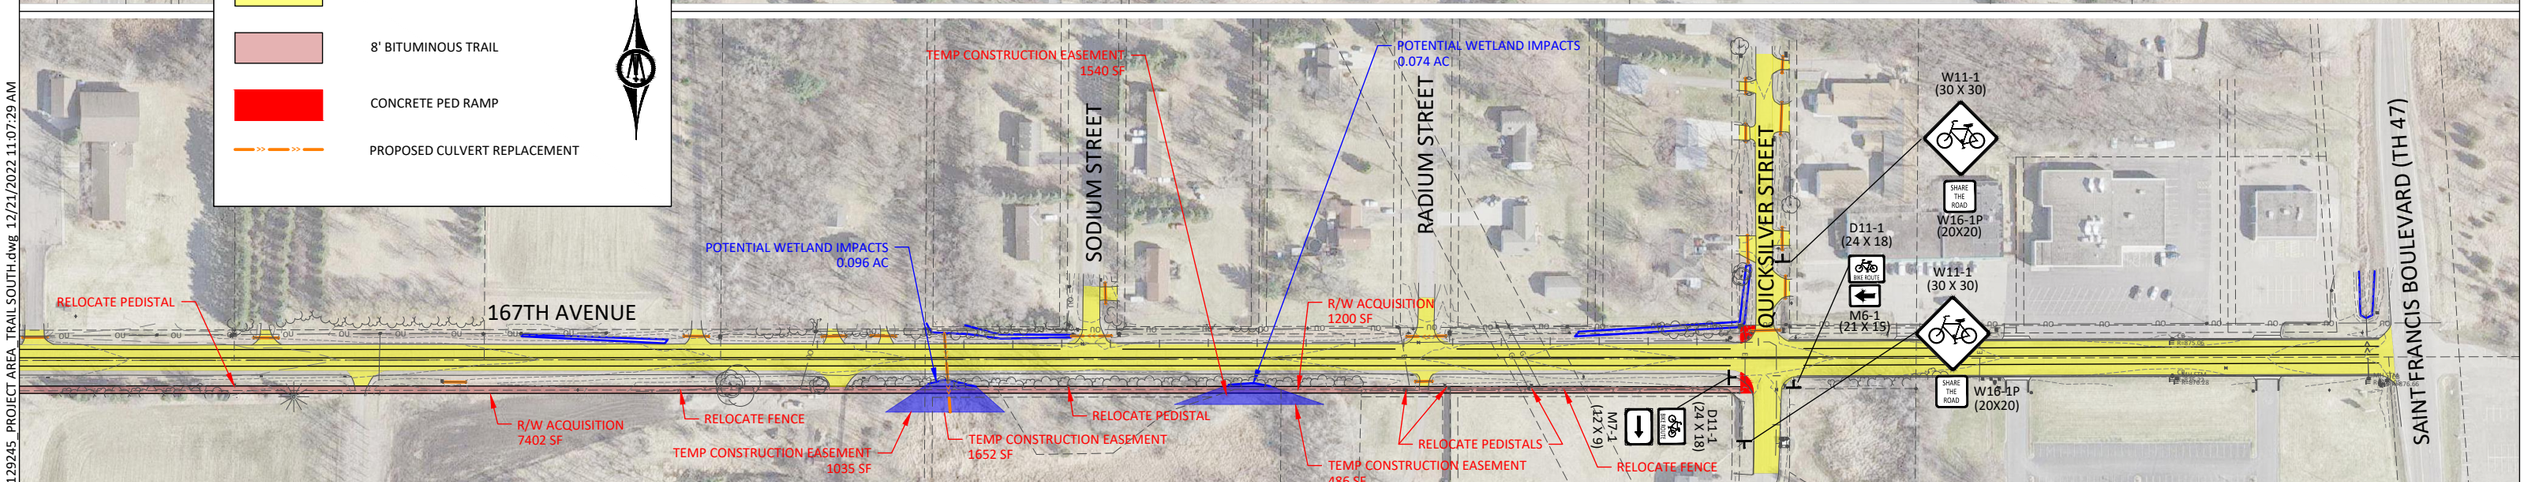

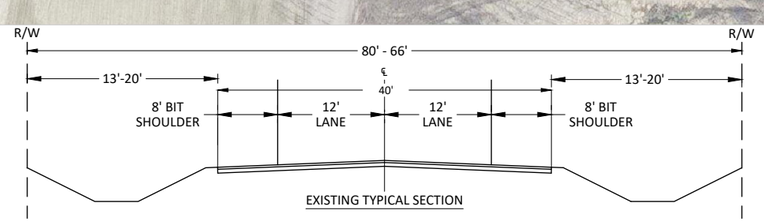

EXISTING TYPICAL SECTION

AADT (2023) = 2332

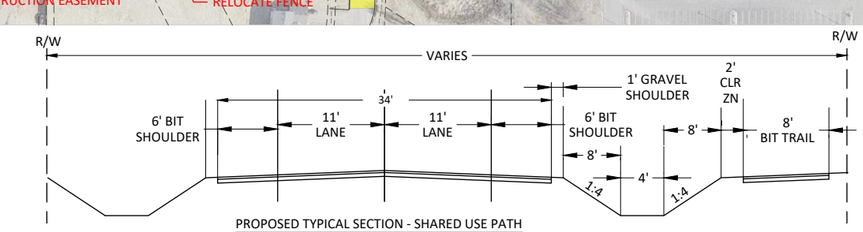

PROPOSED TYPICAL SECTION - SHARED USE PATH

NOTE:
R/W ACQUISITION INCLUDES A MINIMUM 2' SOUTH OF PROPOSED TRAIL EDGE

H:\RAMS\0R1129245\CAD\C3D\FIGURE_129245_PROJECT AREA_TRAIL SOUTH.dwg 12/21/2022 11:07:29 AM