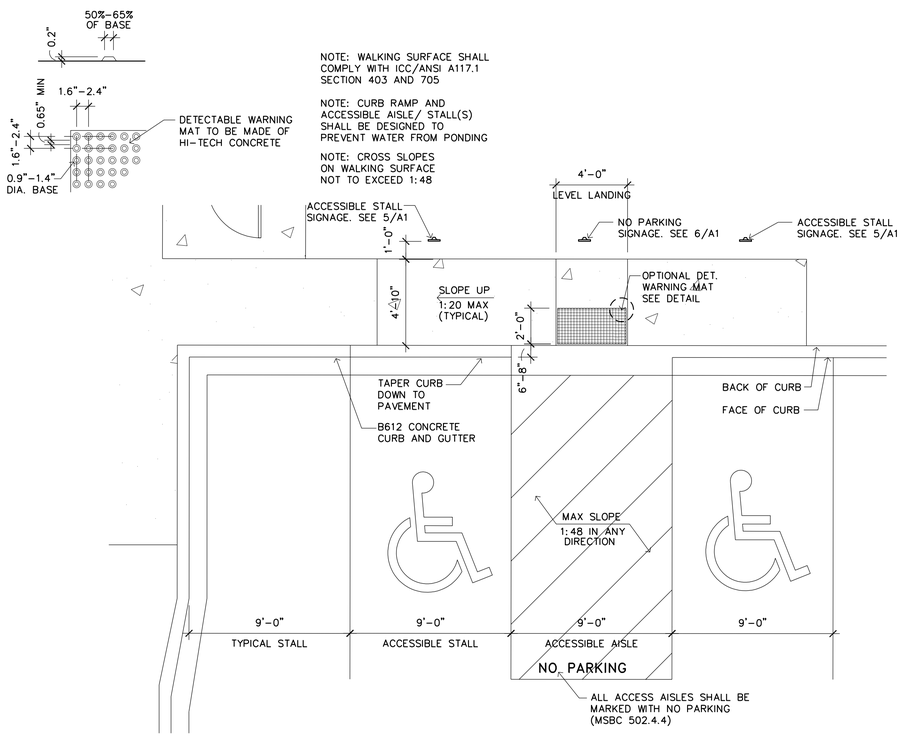

4 / A1 ACCESSIBLE CURB CUT
SCALE: 1/4" = 1'-0"

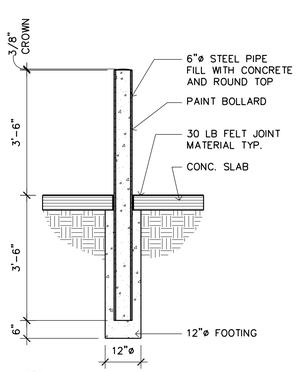

3 / A1 PROTECTIVE BOLLARD
SCALE: 1/2" = 1'-0"

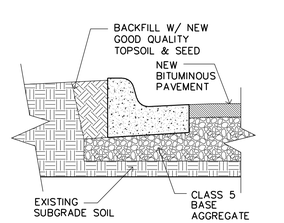

2 / A1 B6-12 CONCRETE CURB
SCALE: 1/2" = 1'-0"

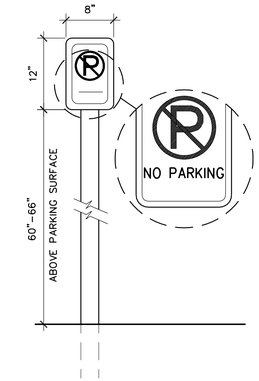

6 / A1 NO PARKING SIGN
SCALE: 1" = 1'-0"

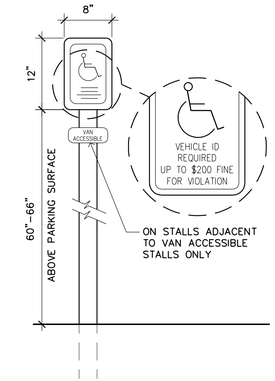

5 / A1 ACCESSIBLE PARKING SIGN
1" = 1'-0"

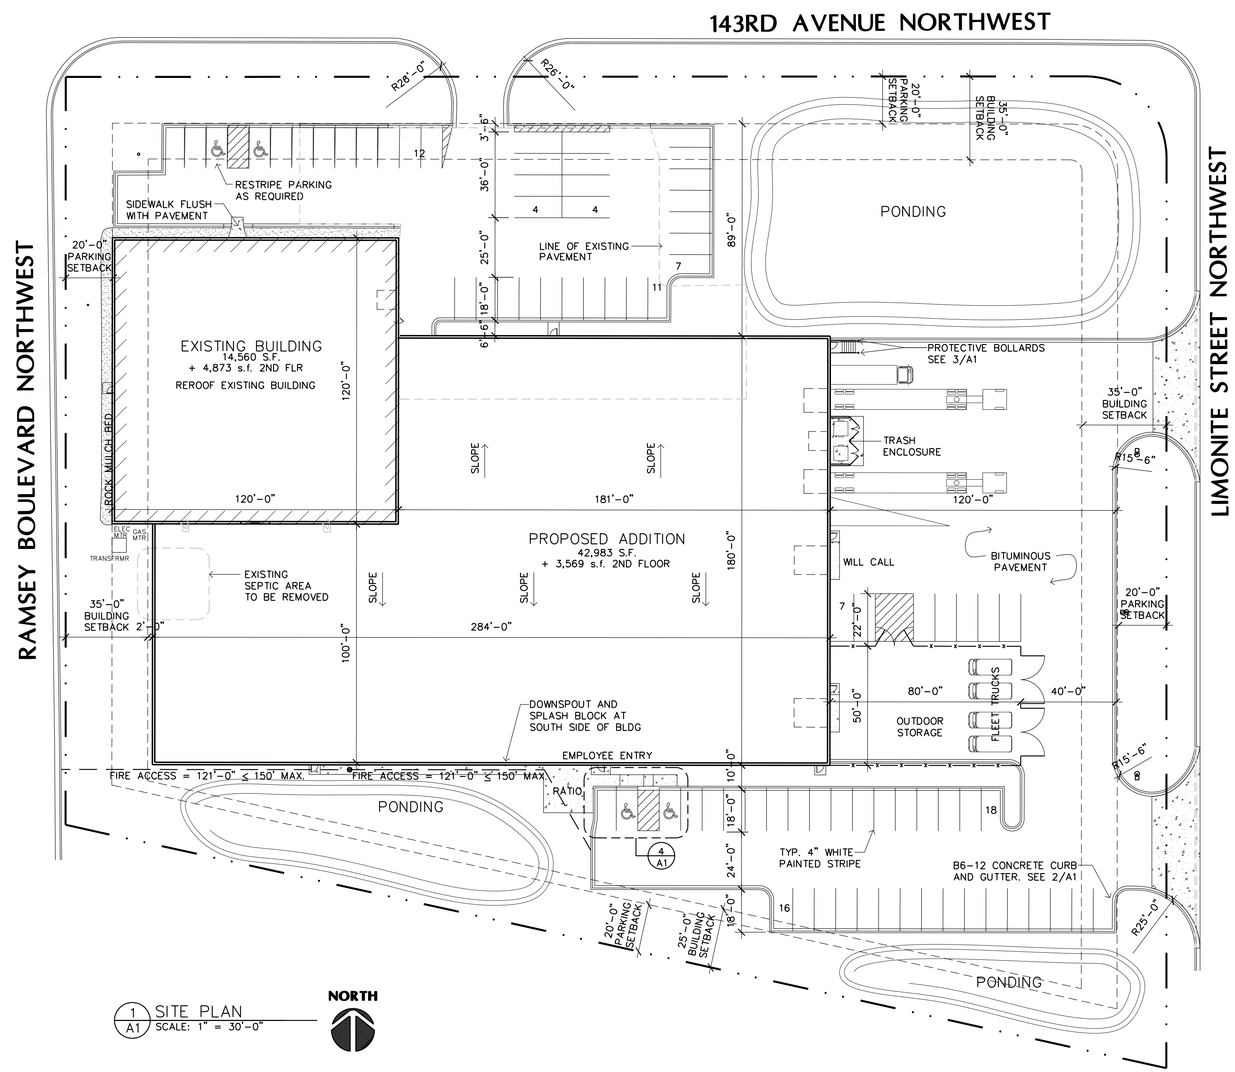

1 / A1 SITE PLAN
SCALE: 1" = 30'-0"

LAMPERT ARCHITECTS
420 Summit Avenue
St. Paul, MN 55102
Phone:763.755.1211 Fax:763.757.2849
lampert@lampert-arch.com

ARCHITECT CERTIFICATION:
I HEREBY CERTIFY THAT THIS PLAN, SPECIFICATION OR REPORT WAS PREPARED BY ME OR UNDER MY DIRECT SUPERVISION AND THAT I AM A DULY LICENSED ARCHITECT UNDER THE LAWS OF THE STATE OF MINNESOTA.

SIGNATURE
LEONARD LAMPERT
PRINT NAME
13669
LICENSE NO.
3/29/23
DATE

Sharp & Associates, LLC
500 Bunker Lake Blvd
Anoka, MN 55303
Ph (763) 425-2002
Fax (763) 425-6428

SODERHOLM & ASSOCIATES
7150 143rd Ave NW, Ramsey, Minnesota

Copyright 2022
Leonard Lampert Architects Inc.

Project Designer: JAMES B
Drawn By: ALE
Checked By: LL
Revisions

3/1/23	PRELIMINARY
3/9/23	CITY SUBMITTAL
3/29/23	ISSUE FOR PERMIT

SITE PLAN

Sheet Number
A1

Project No. 220427-3

Filename: SODERHOLM AND ASSOC\SODERHOLM AND ASSOCIATES-A1