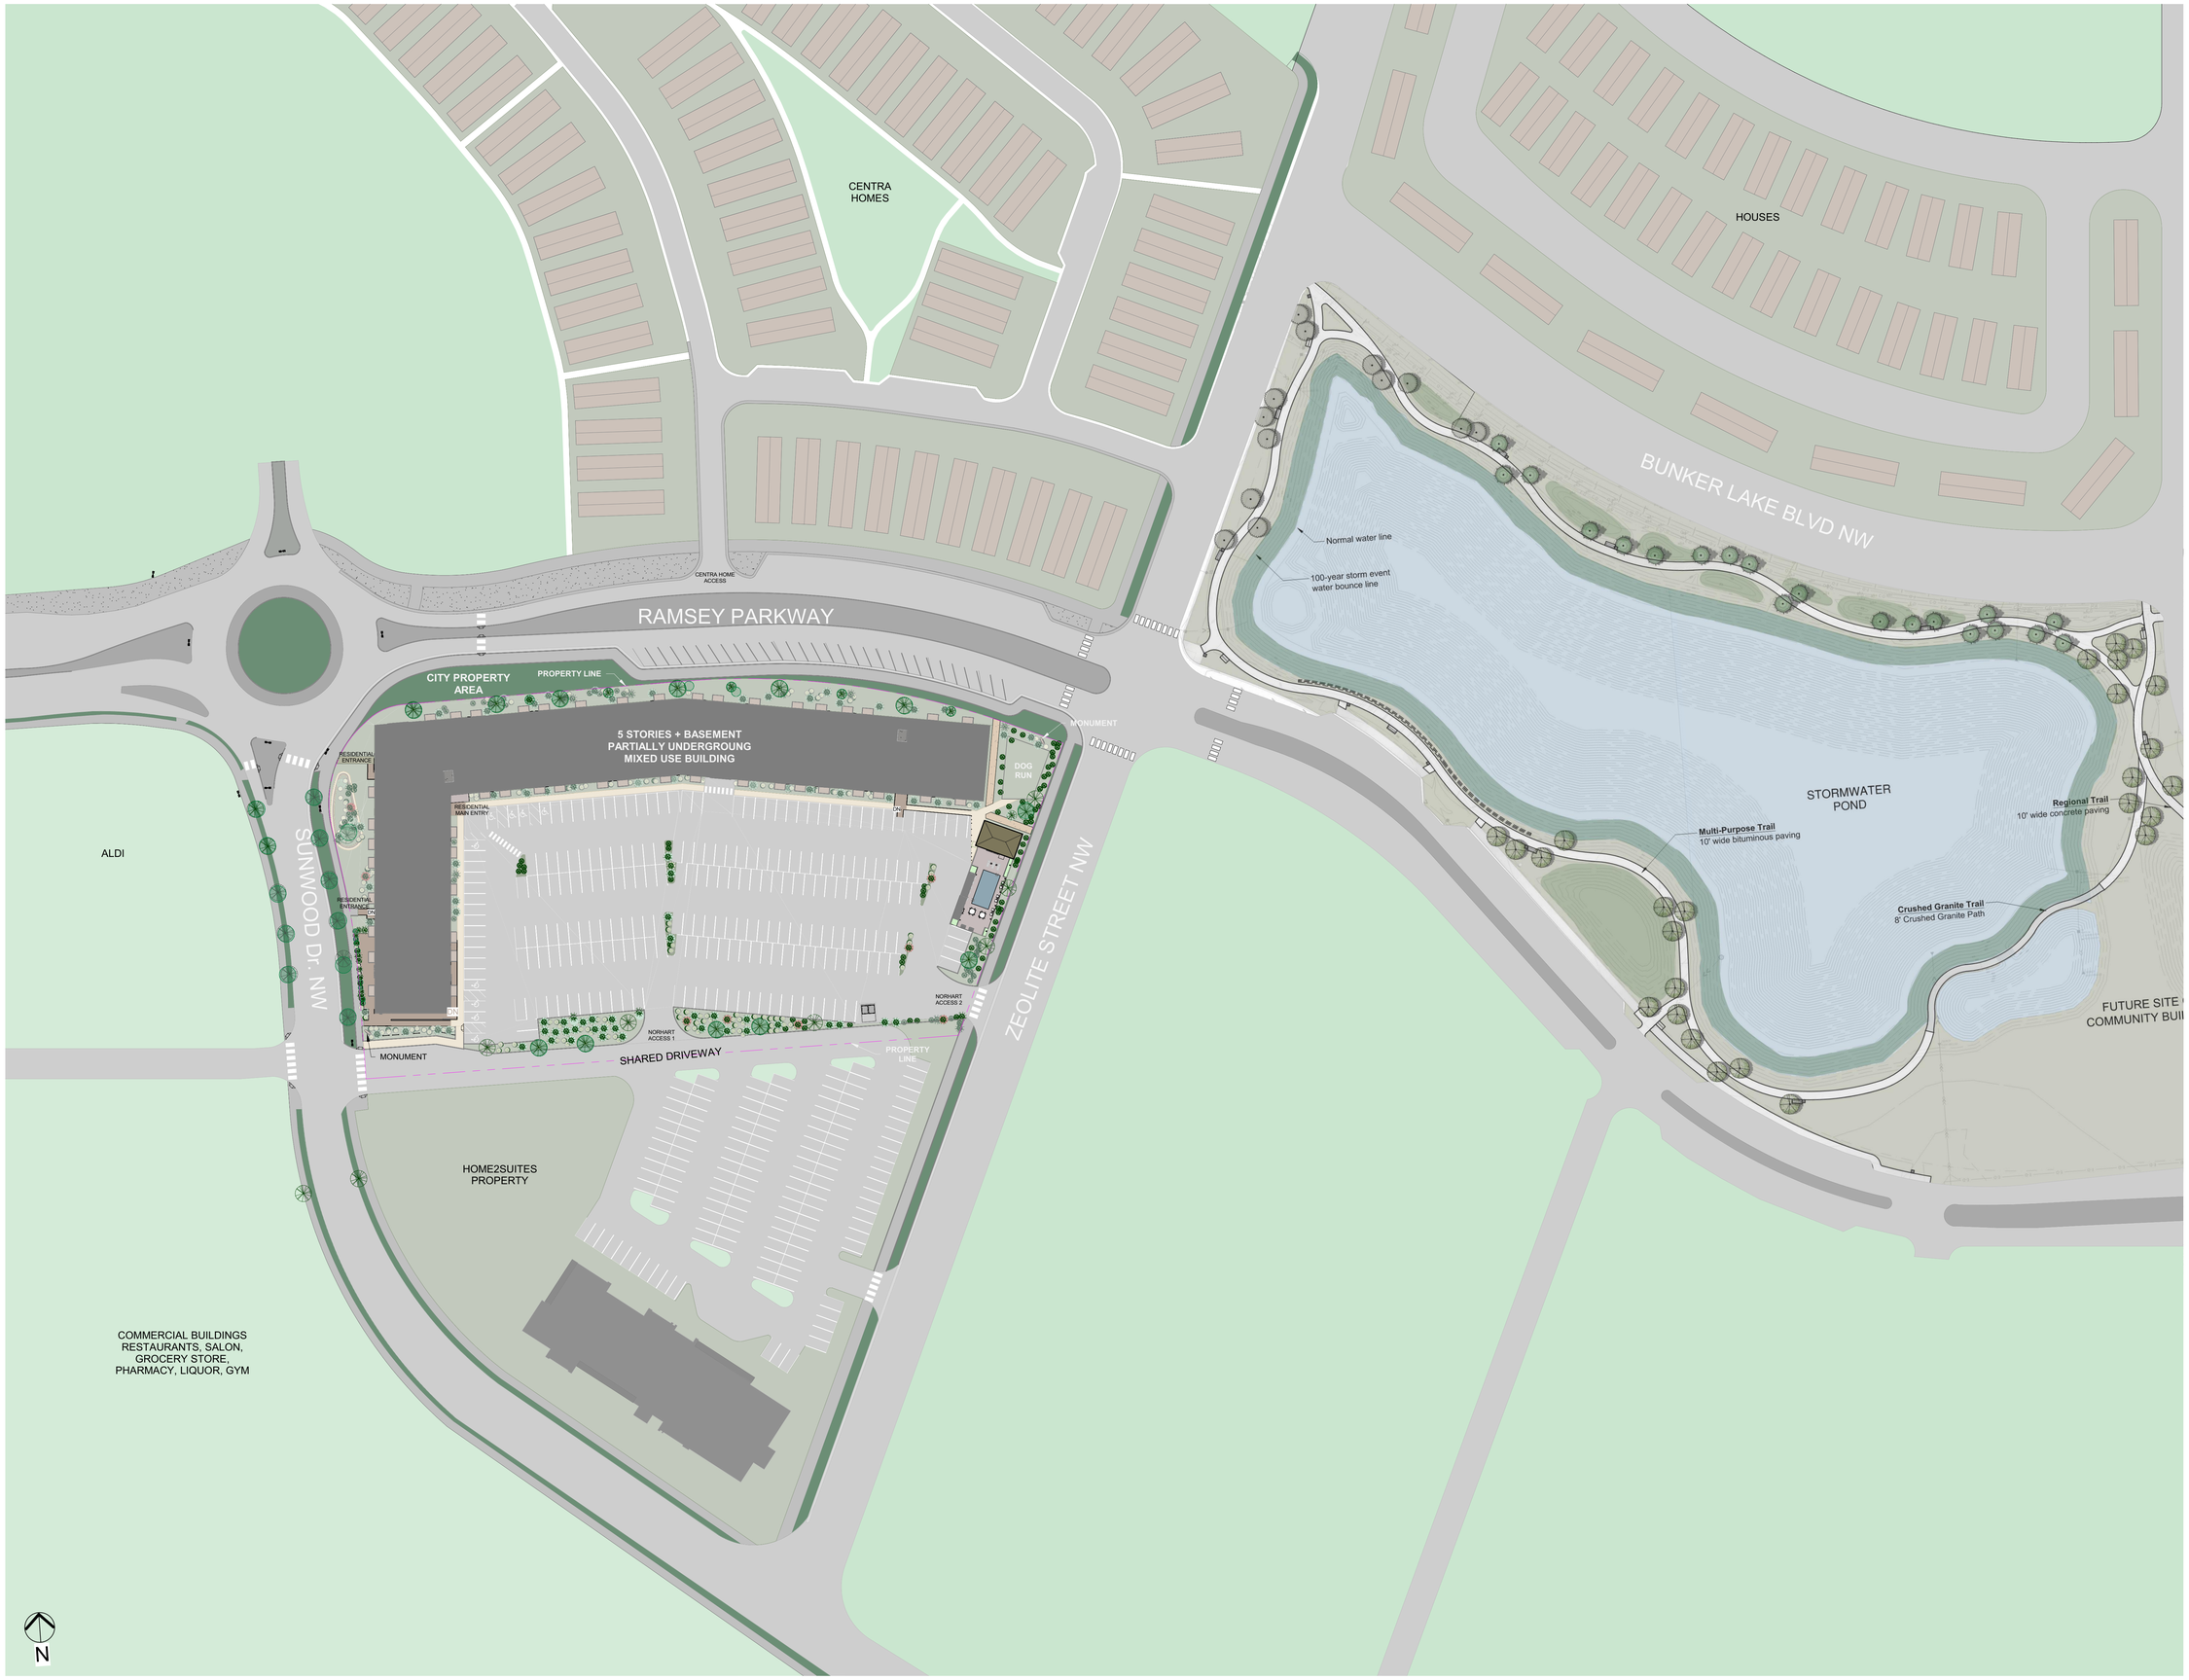

1
AS104
NORHART RAMSEY VISUAL SITE PLAN
1" = 50'-0"

WATERFRONT DRAWING IS COURTESY OF CITY OF RAMSEY
HOTEL SITE PLAN DRAWING COURTESY OF HOME2SUITES

norhart
1081 4th St SW
Suite #400
Forest Lake, MN 55025
(651) 689-4830

SEAL

No.	Description	Date

PROJECT NAME:
NORHART RAMSEY

PROJECT ADDRESS:
PID 28-32-25-22-0076

SHEET NAME:
SITE MASTERPLAN

SHEET NUMBER:
AS104