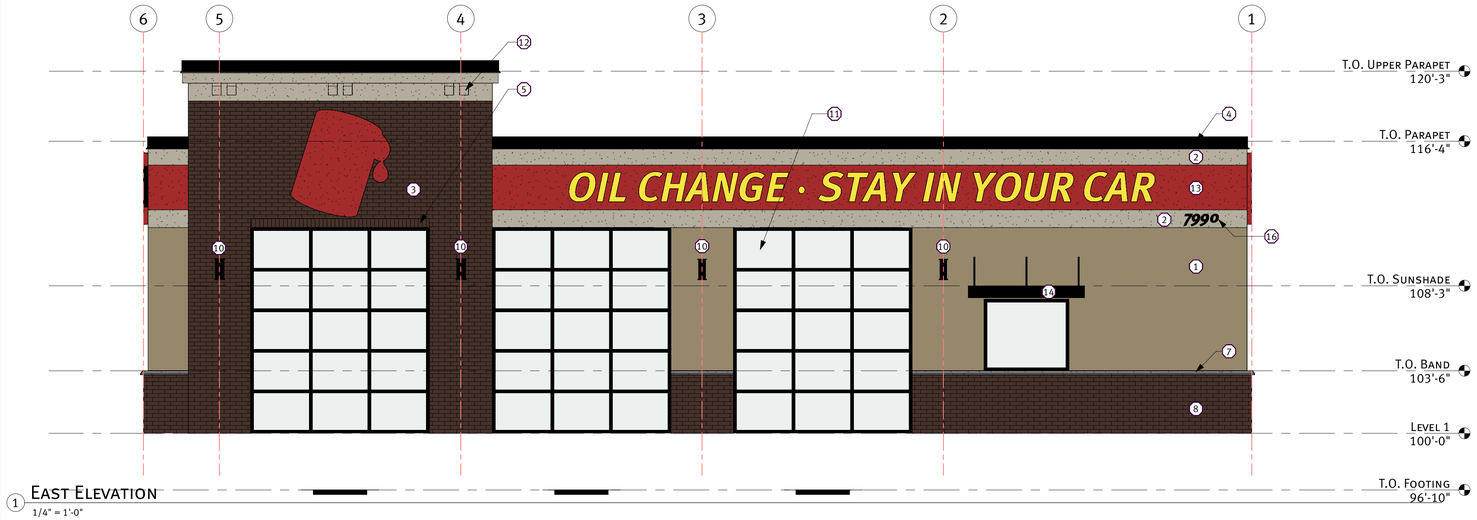

1 East Elevation
1/4" = 1'-0"

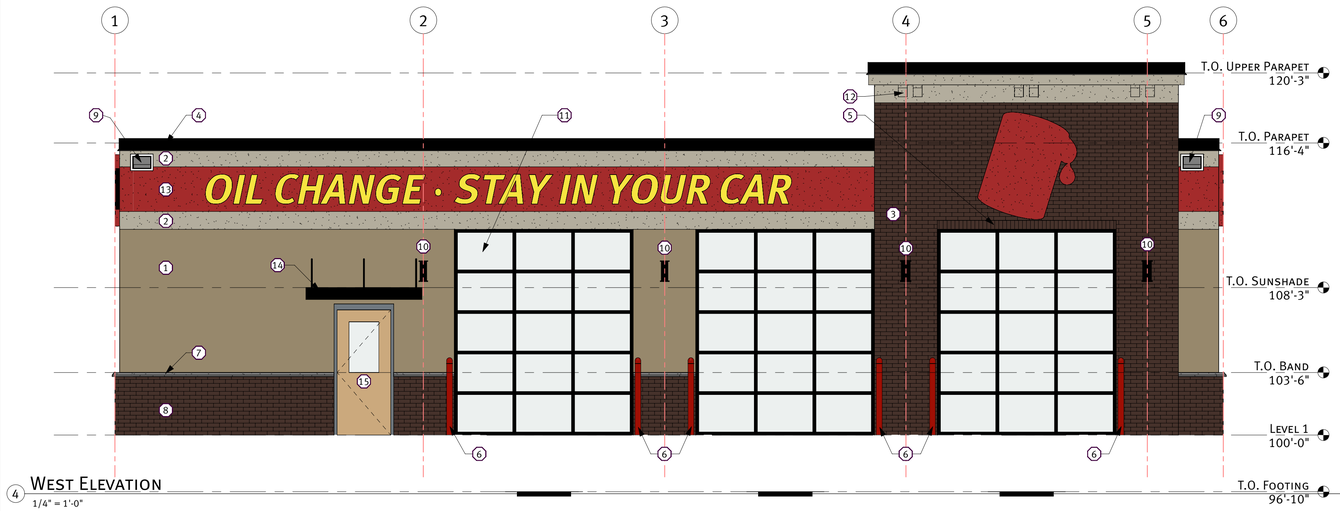

4 West Elevation
1/4" = 1'-0"

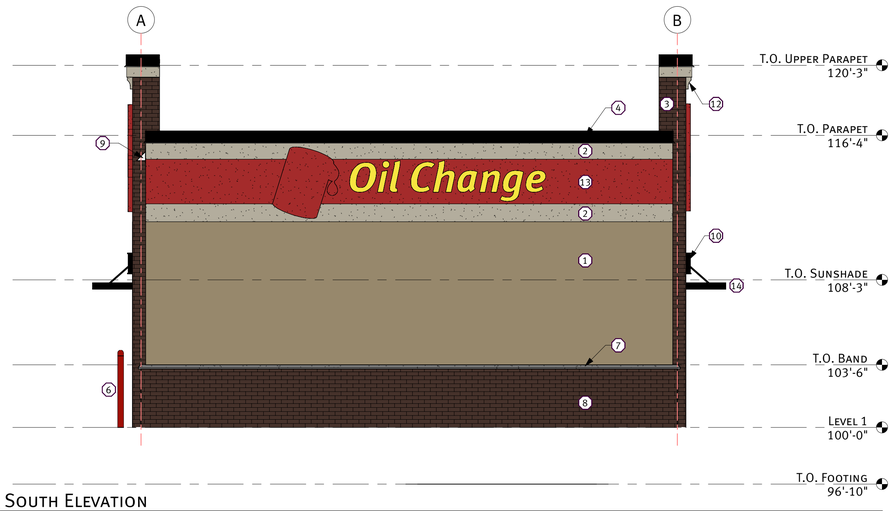

3 South Elevation
1/4" = 1'-0"

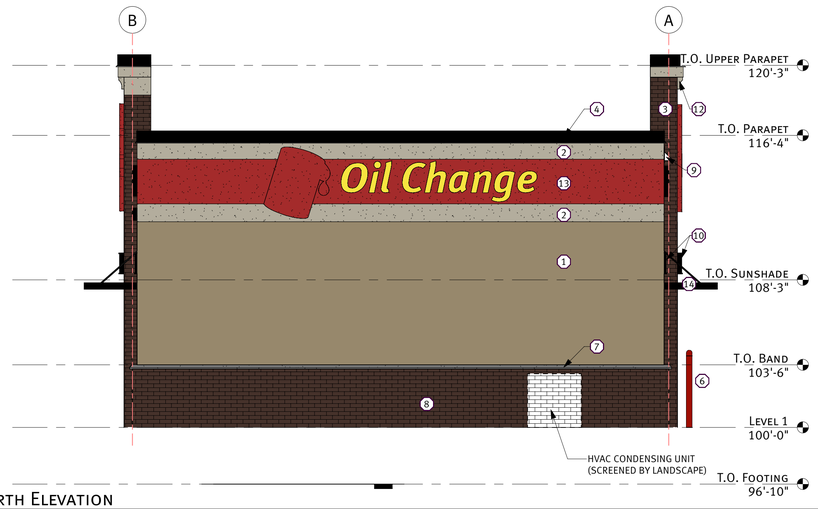

2 North Elevation
1/4" = 1'-0"

Exterior Elevation Notes

1	EIFS Main color	Match SW Color #7693, Stonebriar. Finish to match STO "Lotusan" or Dryvit "Sandpebble fine"
2	EIFS Accent band	Match SW color #7678, cottage cream. Finish to match STO "Lotusan" or Dryvit "Sandpebble fine"
3	Brick	Endicott "Executive ironspot velour" or approved equal. Modular size, standard, mortar, concave joint
4	Prefinished mtl coping & flashing	Firestone "Matte black" Finish to be kynar 500 prefinished
5	Brick soldier course band	Endicott "Executive ironspot velour" or approved equal. Modular size, standard, mortar, concave joint
6	Six (6) 6" dia. concrete filled painted steel bollard to be 4'-0" above finished concrete. pad. prime and paint steel bollards w/ exterior grade pt5	Match SW color #6871, Positive red. Gloss / semi-gloss finish
7	Precast wainscotting band	Color - to be chosen by architect from MFR selection of colors
8	Brick wainscott	Endicott "Executive ironspot velour" or approved equal. Modular size, standard, mortar, concave joint
9	Scupper and downsprout; jog surfaces from EIFS to brick at precast band	
10	Light fixture see elec.	Firestone "Matte black" Finish to be kynar 500 prefinished
11	Overhead door	Firestone "Matte black" Finish to be kynar 500 prefinished
12	Preformed aluminum cornice bracket	Match SW color #7678, cottage cream.
13	EIFS secondary color	Match SW Color #6871, Positive red. Finish to match STO "Lotusan" or Dryvit "Sandpebble fine"
14	Premanufacturerd aluminum canopy	Firestone "Matte black" Finish to be kynar 500 prefinished
15	HM Man Door	Match SW Color #7693, Stonebriar on the exterior and Matte Black on the interior.
16	Address (if required by City)	Firestone "Matte black" Finish to be kynar 500 prefinished
17	Rock-face CMU	To Match Brick on Building
18	Precast Stone Cap	To Match Precast Band on Building
19	Enclosure Gate - Architectural Board Paneling	Color and Texture - TBD

dsgw
ARCHITECTURE
enriching communities
DULUTH | TWIN CITIES | VIRGINIA
www.dsgw.com

Take 5 Oil

7990 Sunwood Dr. NW
Ramsey, MN 55303

project #: 024031.00
date: 5/31/2024 10:59:00 AM
drawn by: Author
checked by: Checker

I hereby certify that this plan, specification, or report was prepared by me or under my direct supervision and that I am a duly Licensed Architect under the laws of the state of Minnesota.

signature:
printed name: John E. Erickson, NCARB, LEED AP
reg. #: 24199
sign date: Issue Date

PRELIMINARY NOT FOR CONSTRUCTION
5/31/2024 10:59:00 AM

revision / issue	no.	date

sheet title: Exterior Elevations
sheet number: A5.1