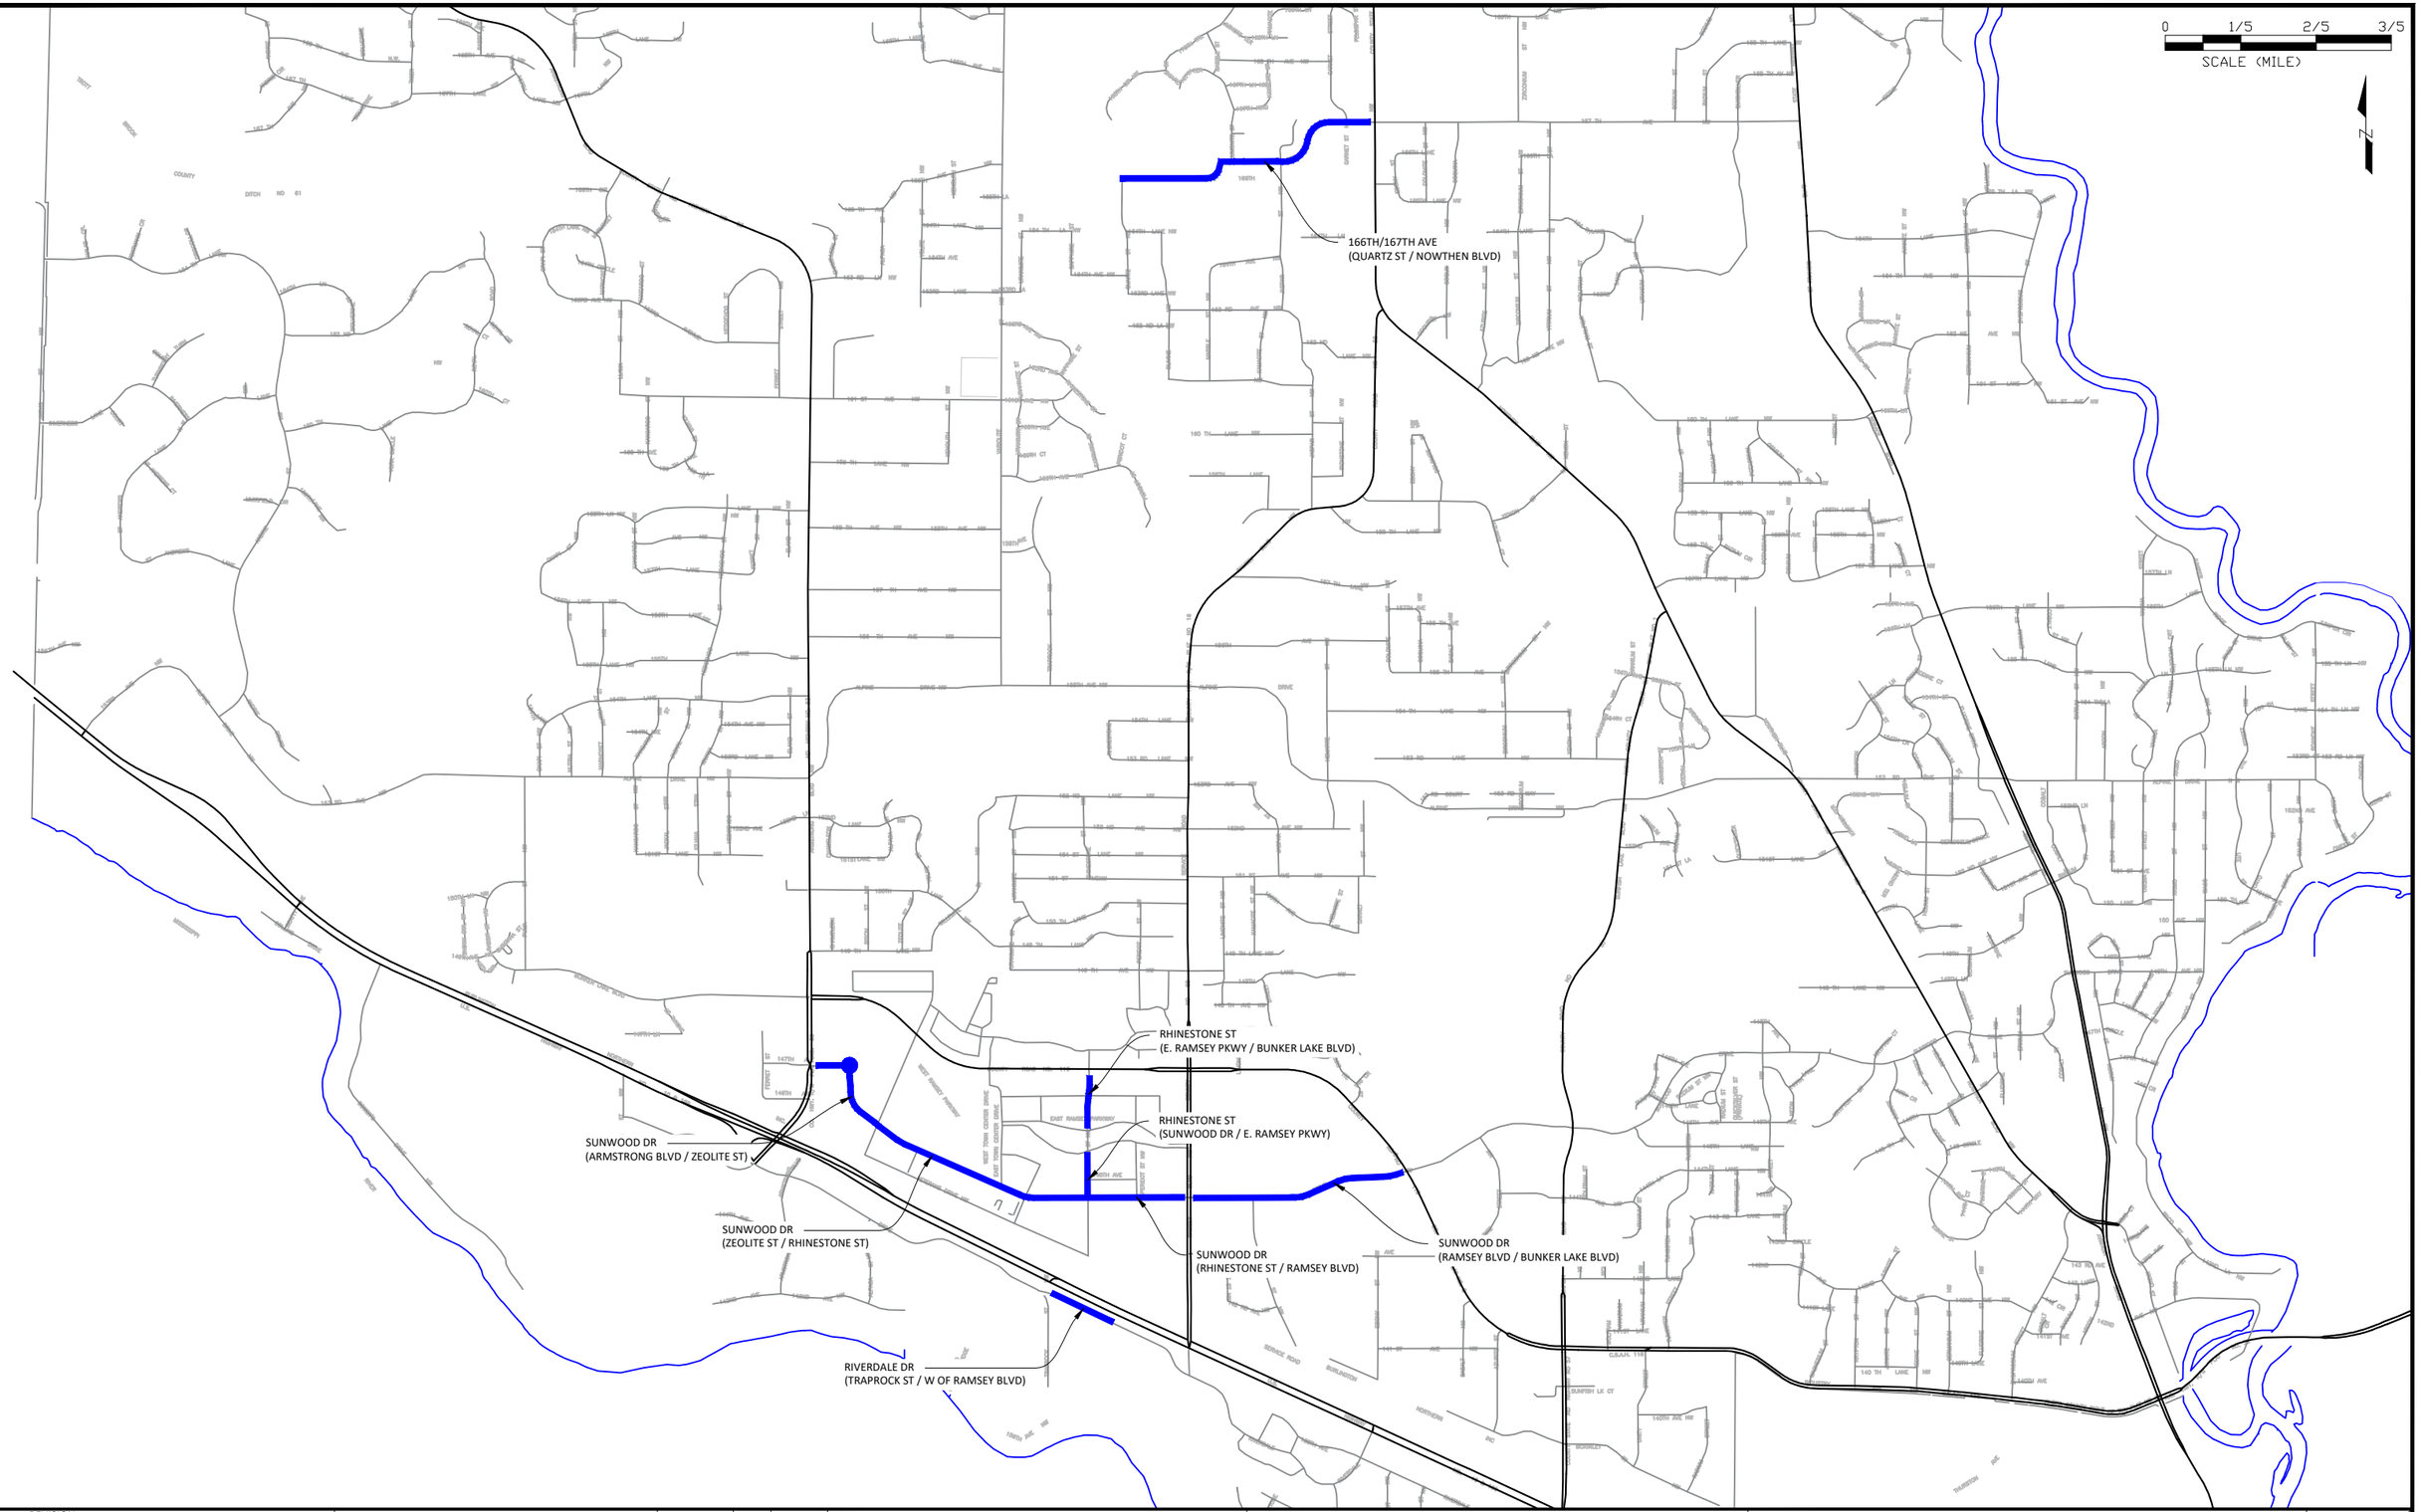

DATE	REVISION

Mar 22, 2024 - 10:46am
G:\Engineering\AutoCad Dwgs\Projects N-Z\Pavement Marking\2024 Pavement Marking\Support Drawing\24-10 Base Map.dwg

DESIGNED BY:	LWC	
DRAWN BY:	LWC	DATE: 03/22/24
CHECKED BY:	JJF	FILE: 24-10

CITY OF RAMSEY
7550 SUNWOOD DRIVE
RAMSEY, MN 55303
(763) 427-1410 FAX (763) 433-9898

OVERALL PROJECT MAP

2024 MSA PAVEMENT MARKING IMPROVEMENTS
CITY PROJECT NO. 24-10
CITY OF RAMSEY, MINNESOTA

SHEET 1 OF 1 SHEETS