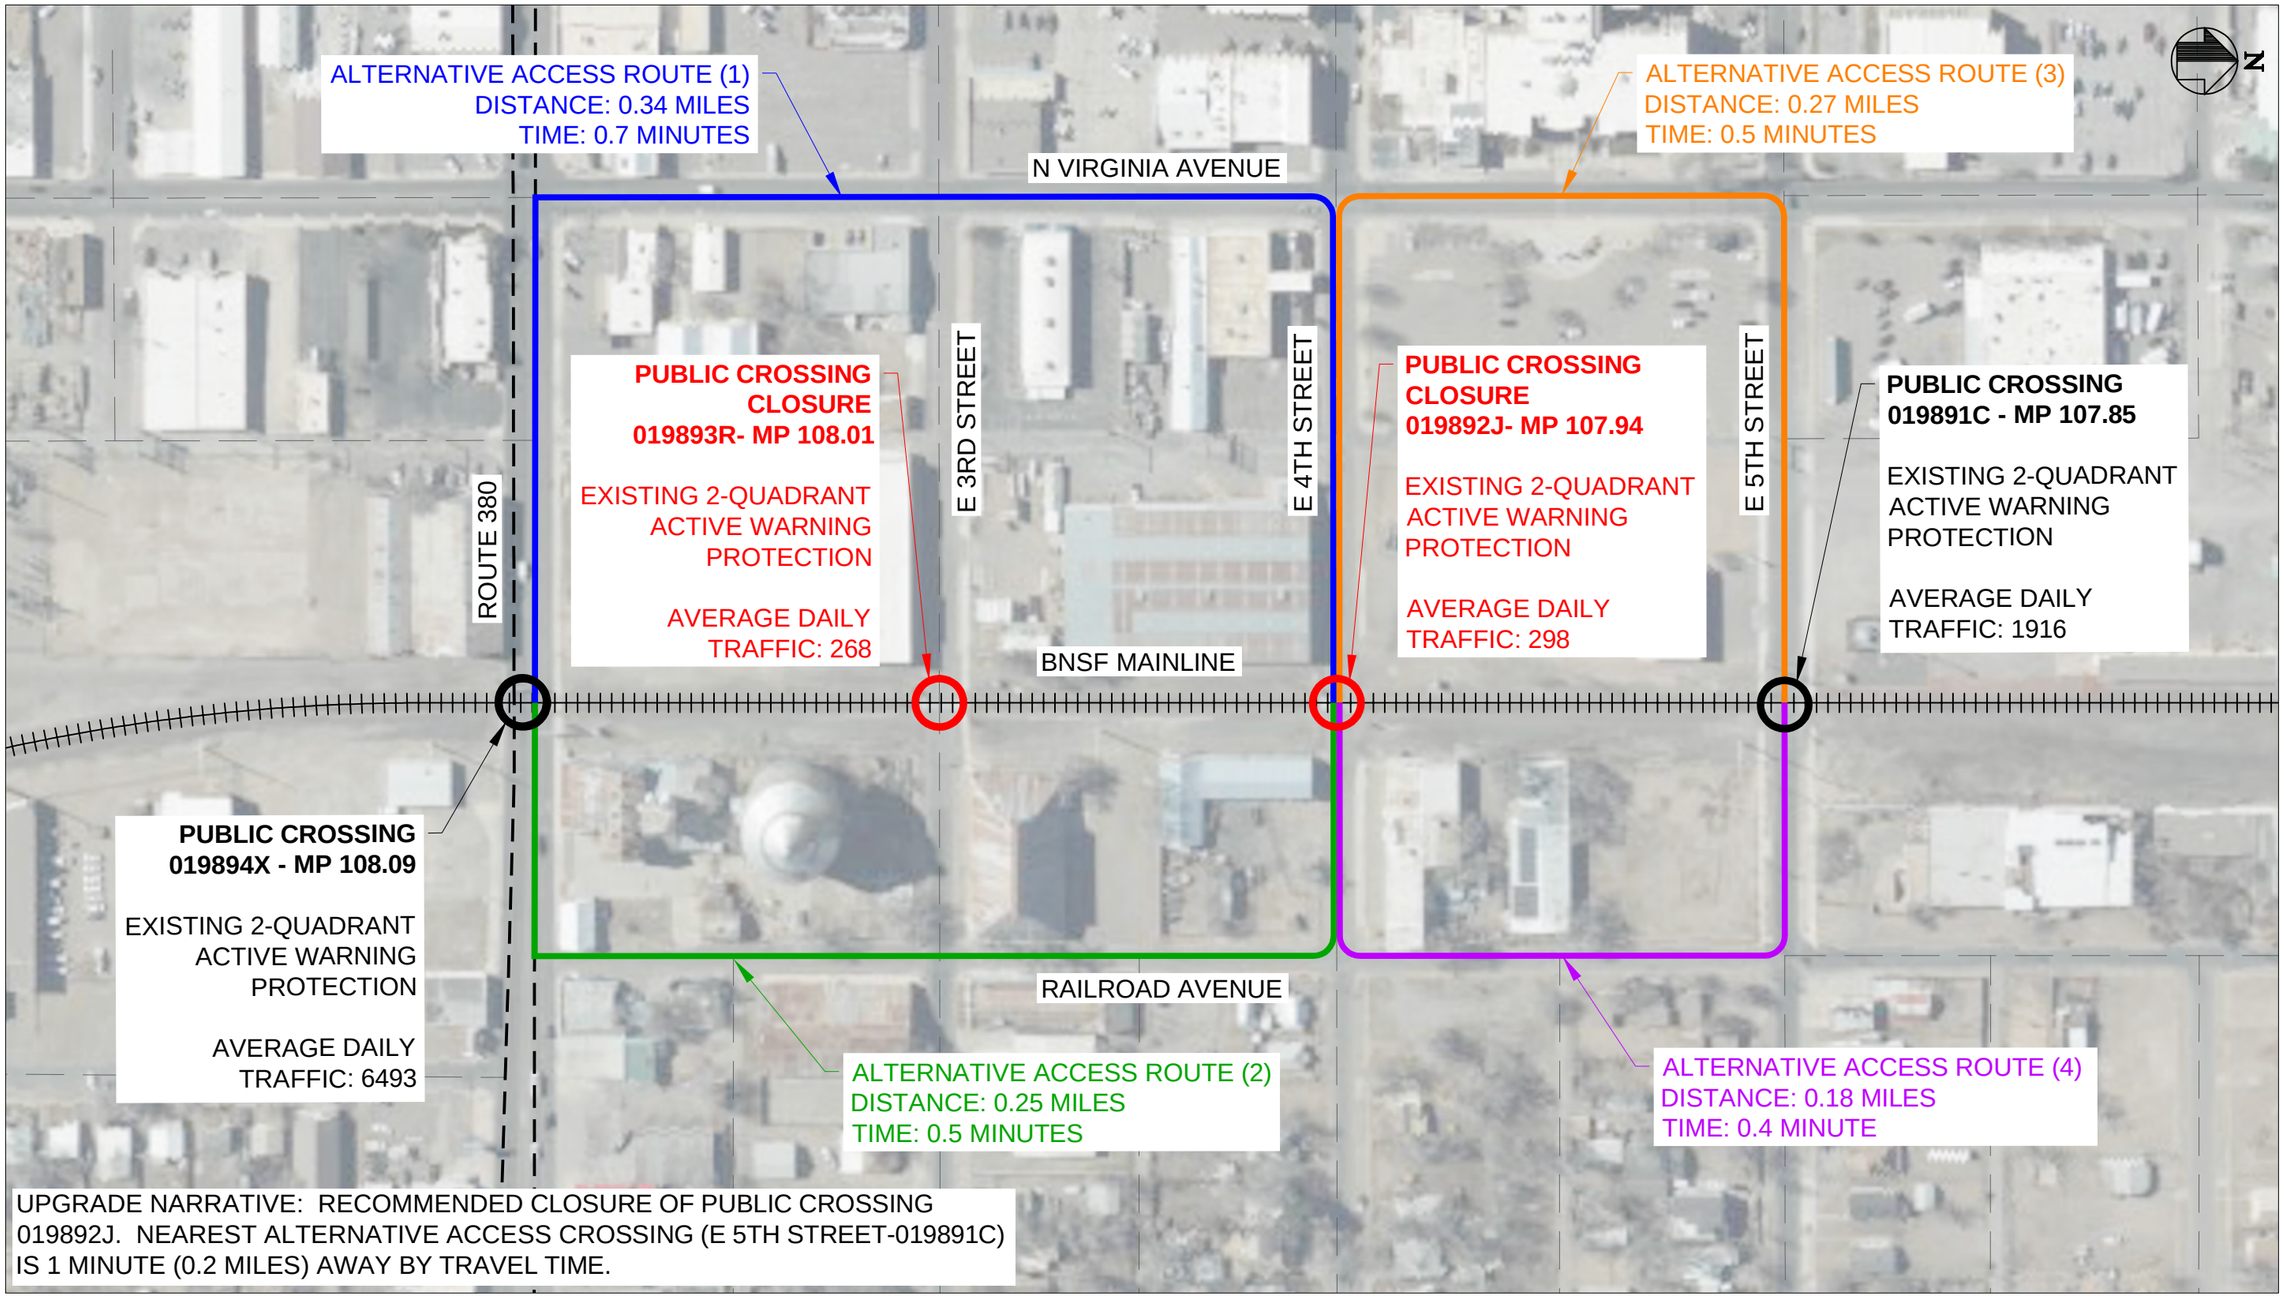

$FILES
$contdate$
BY: $USERNAME$
TIME: $TIME$
$TODAY$

WORK ELEMENT	PHYSICAL ENTITY	CONTRACT DESIGNATOR	LINE ITEM	COST ELEMENT	PROJECT NUMBER

REV	DATE	DESCRIPTION	BY / SUB	APP

Information is confidential on all plans, drawings, specifications, and/or information furnished here in shall remain the property of the Burlington Northern Santa Fe Railway and shall be held confidential and shall not be used for any purpose not provided for in agreements with the Burlington Northern Santa Fe Railway

DESIGNED BY	JL
DRAWN BY	JL
CHECKED BY	AR
APPROVED BY	AR
DATE	05/01/2025

BNSF RAILWAY

AECOM

BNSF RAILWAY
CARLSBAD CORRIDOR STUDY
CLOVIS, NM - LAKE ARTHUR, NM

019892J - EXHIBIT

CONTRACT NO.	60730854
DRAWING NO.	AERIAL EXHIBIT
REVISION	0
SHEET NO.	019892J
SCALE	1" = 150'