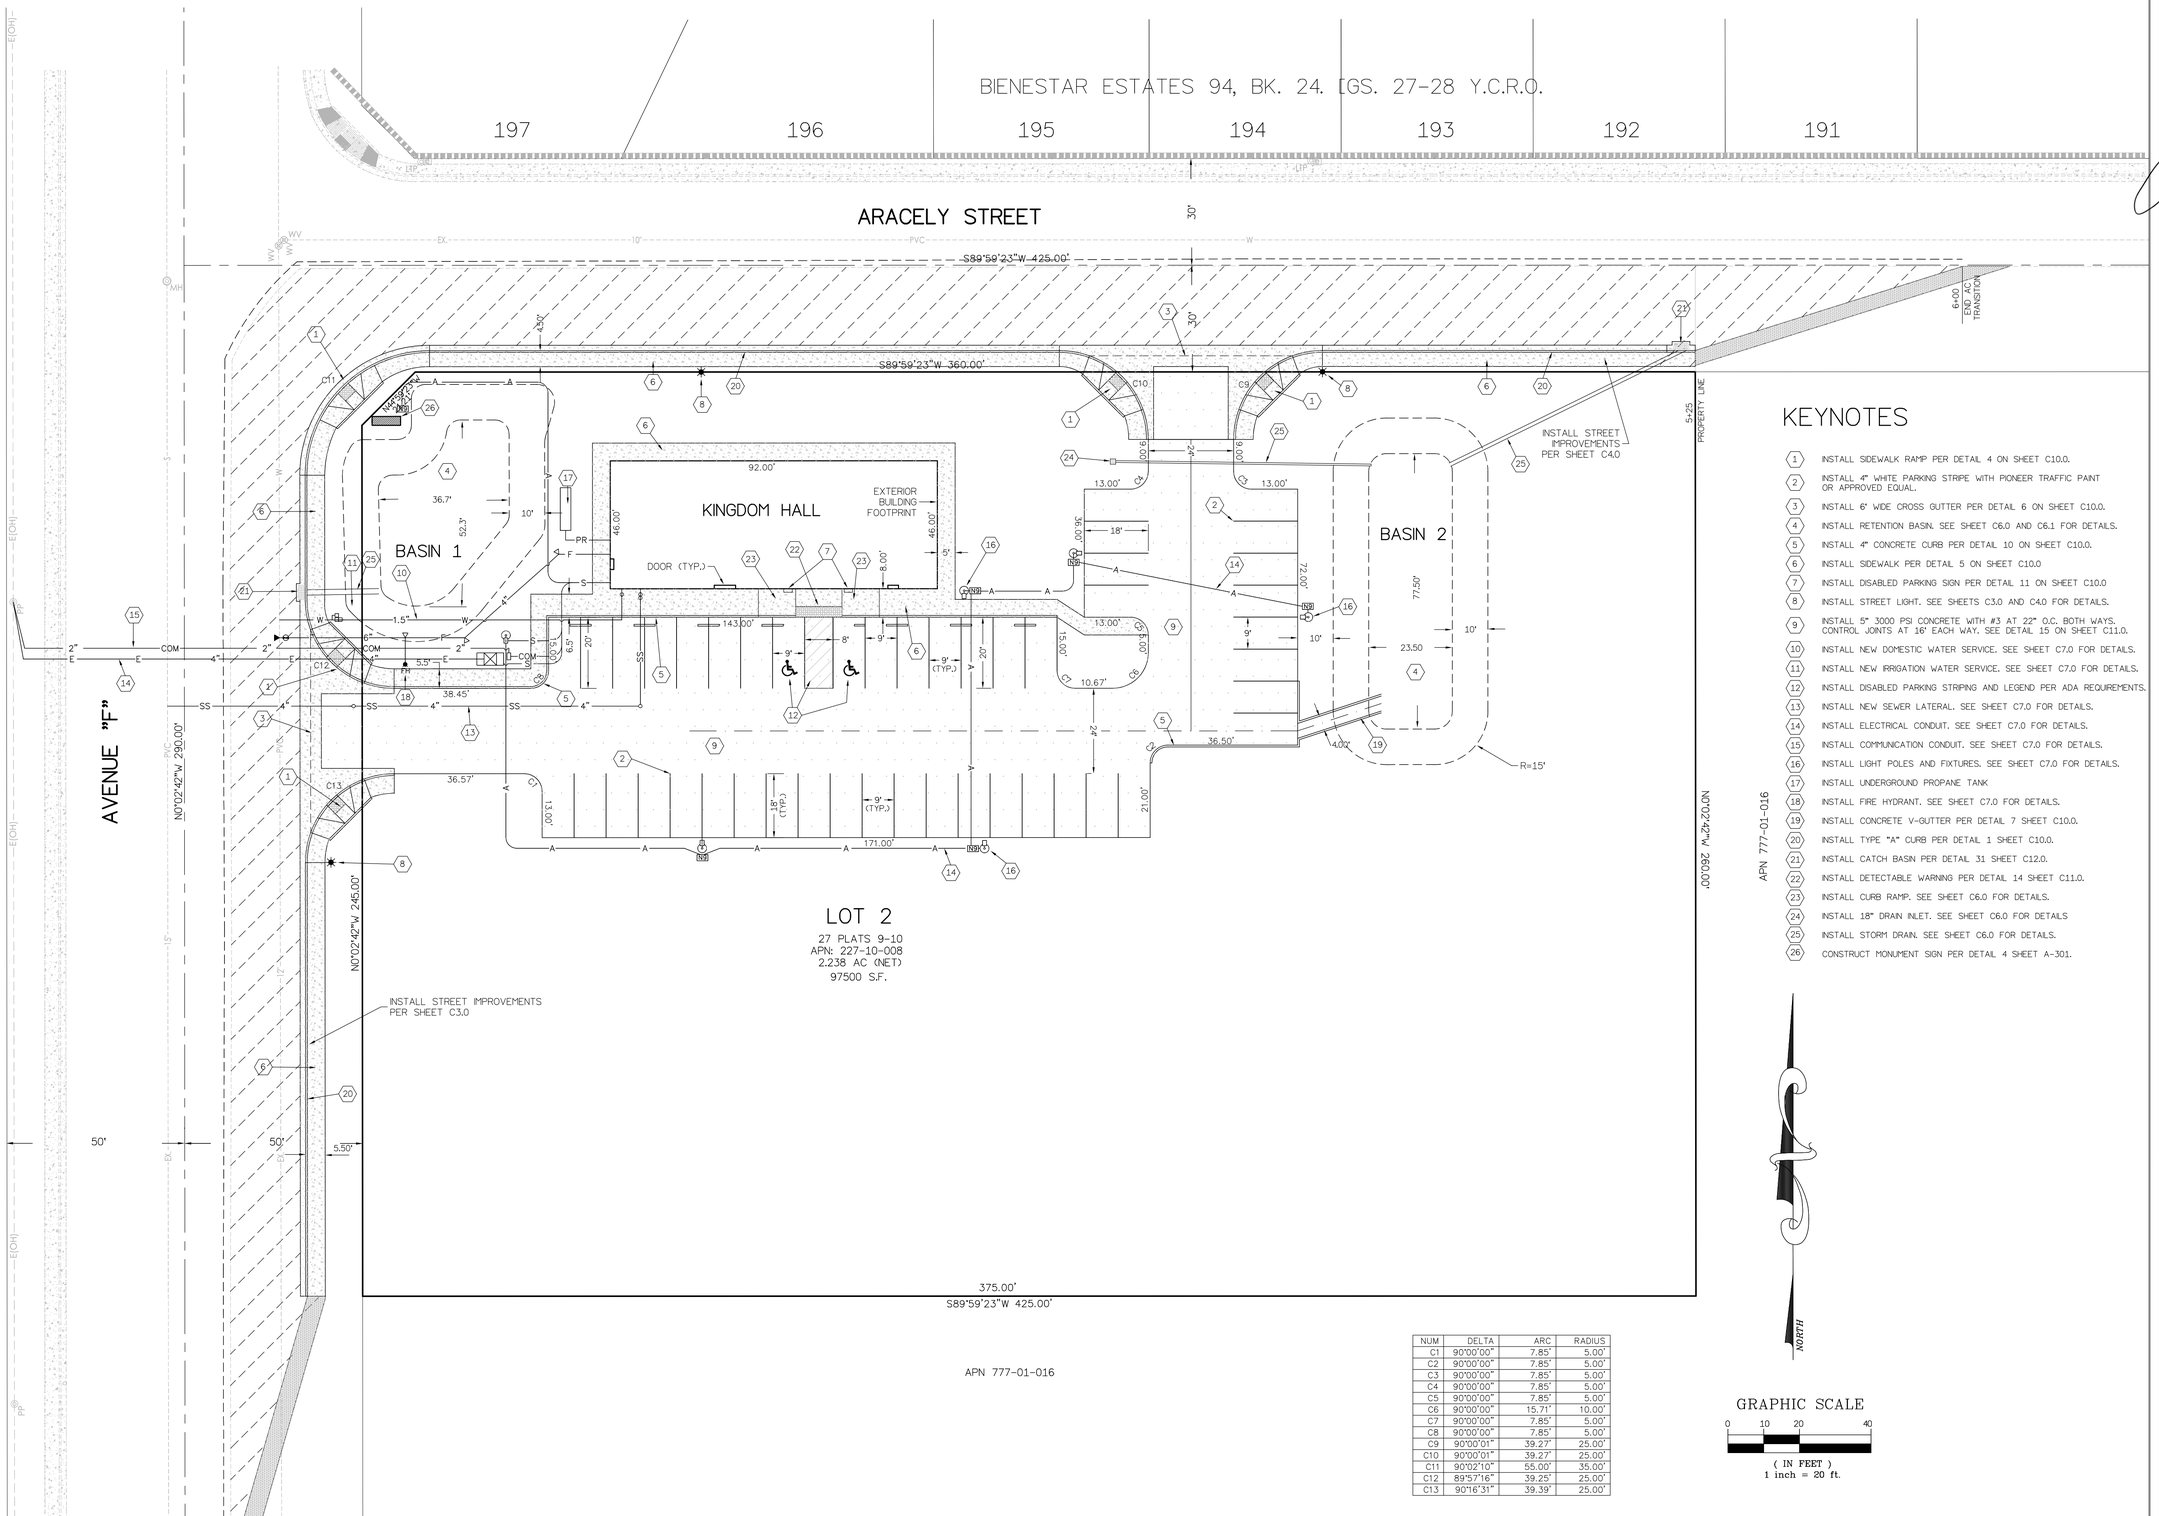

KEYNOTES

1. INSTALL SIDEWALK RAMP PER DETAIL 4 ON SHEET C10.0.
2. INSTALL 4" WHITE PARKING STRIPE WITH PIONEER TRAFFIC PAINT OR APPROVED EQUAL.
3. INSTALL 6' WIDE CROSS GUTTER PER DETAIL 6 ON SHEET C10.0.
4. INSTALL RETENTION BASIN. SEE SHEET C6.0 AND C6.1 FOR DETAILS.
5. INSTALL 4" CONCRETE CURB PER DETAIL 10 ON SHEET C10.0.
6. INSTALL SIDEWALK PER DETAIL 5 ON SHEET C10.0
7. INSTALL DISABLED PARKING SIGN PER DETAIL 11 ON SHEET C10.0
8. INSTALL STREET LIGHT. SEE SHEETS C3.0 AND C4.0 FOR DETAILS.
9. INSTALL 5" 3000 PSI CONCRETE WITH #3 AT 22" O.C. BOTH WAYS. CONTROL JOINTS AT 16' EACH WAY. SEE DETAIL 15 ON SHEET C11.0.
10. INSTALL NEW DOMESTIC WATER SERVICE. SEE SHEET C7.0 FOR DETAILS.
11. INSTALL NEW IRRIGATION WATER SERVICE. SEE SHEET C7.0 FOR DETAILS.
12. INSTALL DISABLED PARKING STRIPING AND LEGEND PER ADA REQUIREMENTS.
13. INSTALL NEW SEWER LATERAL. SEE SHEET C7.0 FOR DETAILS.
14. INSTALL ELECTRICAL CONDUIT. SEE SHEET C7.0 FOR DETAILS.
15. INSTALL COMMUNICATION CONDUIT. SEE SHEET C7.0 FOR DETAILS.
16. INSTALL LIGHT POLES AND FIXTURES. SEE SHEET C7.0 FOR DETAILS.
17. INSTALL UNDERGROUND PROPANE TANK
18. INSTALL FIRE HYDRANT. SEE SHEET C7.0 FOR DETAILS.
19. INSTALL CONCRETE V-GUTTER PER DETAIL 7 SHEET C10.0.
20. INSTALL TYPE "A" CURB PER DETAIL 1 SHEET C10.0.
21. INSTALL CATCH BASIN PER DETAIL 31 SHEET C12.0.
22. INSTALL DETECTABLE WARNING PER DETAIL 14 SHEET C11.0.
23. INSTALL CURB RAMP. SEE SHEET C6.0 FOR DETAILS.
24. INSTALL 18" DRAIN INLET. SEE SHEET C6.0 FOR DETAILS
25. INSTALL STORM DRAIN. SEE SHEET C6.0 FOR DETAILS.
26. CONSTRUCT MONUMENT SIGN PER DETAIL 4 SHEET A-301.

NUM	DELTA	ARC	RADIUS
C1	90°00'00"	7.85'	5.00'
C2	90°00'00"	7.85'	5.00'
C3	90°00'00"	7.85'	5.00'
C4	90°00'00"	7.85'	5.00'
C5	90°00'00"	7.85'	5.00'
C6	90°00'00"	15.71'	10.00'
C7	90°00'00"	7.85'	5.00'
C8	90°00'00"	7.85'	5.00'
C9	90°00'01"	39.27'	25.00'
C10	90°00'01"	39.27'	25.00'
C11	90°02'10"	55.00'	35.00'
C12	89°57'16"	39.25'	25.00'
C13	90°16'31"	39.39'	25.00'

GRAPHIC SCALE

0 10 20 40

(IN FEET)
1 inch = 20 ft.

ROBERT L. KNIGHTEN
CIVIL ENGINEER

PO BOX 883
WADDELL, ARIZONA 85355
602-318-2943

COPYRIGHT: 2016

Registered Professional Engineer (Civil) CERTIFICATE NO. 35864 ROBERT L. KNIGHTEN Date Signed 11/30/16 ARIZONA, U.S.A.

Expires 3/31/2019

CONSULTANT:

APPROVED FOR CONSTRUCTION

PLEASE VERIFY ALL DIMENSIONS ON SITE AND REPORT ANY DISCREPANCIES

MARK:	DATE:	DESCRIPTION:
1	11.22.2016	ISSUED FOR PERMIT USA 170 V1.0 RELEASE

OWNER:

EAST SPANISH CONGREGATION OF JEHOVAH'S WITNESSES

18400 HWY 95
GADSDEN, AZ 85336
(928) 502-1756

ACCOUNT No. PT# 371

PROJECT TITLE:

KINGDOM HALL OF JEHOVAH'S WITNESSES

AVENUE F & ARACELY ST.
SAN LUIS, AZ 85349

SHEET TITLE:

SITE AND HORIZONTAL CONTROL

PROJECT No. 136995

SHEET No. C5.0

PLOT DATE: 4-3-2016 PLOTTED BY: KEN WILSON
DIMSCALE: 30.00 DSGN\DRFT: NICHOLAS RAMOS / KEN WILSON
FILE PATH: W:\Wilson Land Surveys Projects\1 Temporary Projects\SANLUIS\DWG\Plot\C5.0 Site and Horizontal Control Plan.dwg

XREF: #6 Site Design.dwg
XREF: #5 SAWCUT.dwg
XREF: #4 NEWAC.dwg
XREF: #3 Existing Utilities.dwg
XREF: #2 Boundary Text.dwg
XREF: #1 Boundary.dwg
XREF: #9 Utility Design.dwg
XREF: #8 Topo 33 Retained.dwg
XREF: #7 Site Text.dwg
IMAGE: