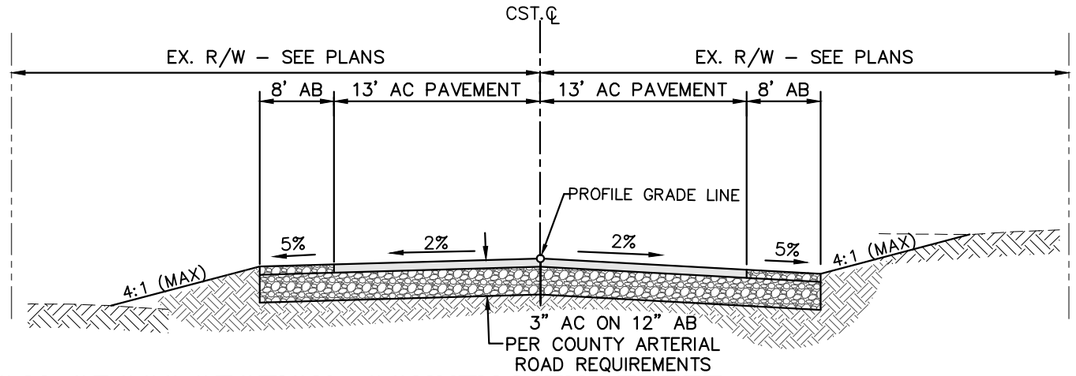

TYPICAL CROSS SECTION - COUNTY 24TH STREET

NTS

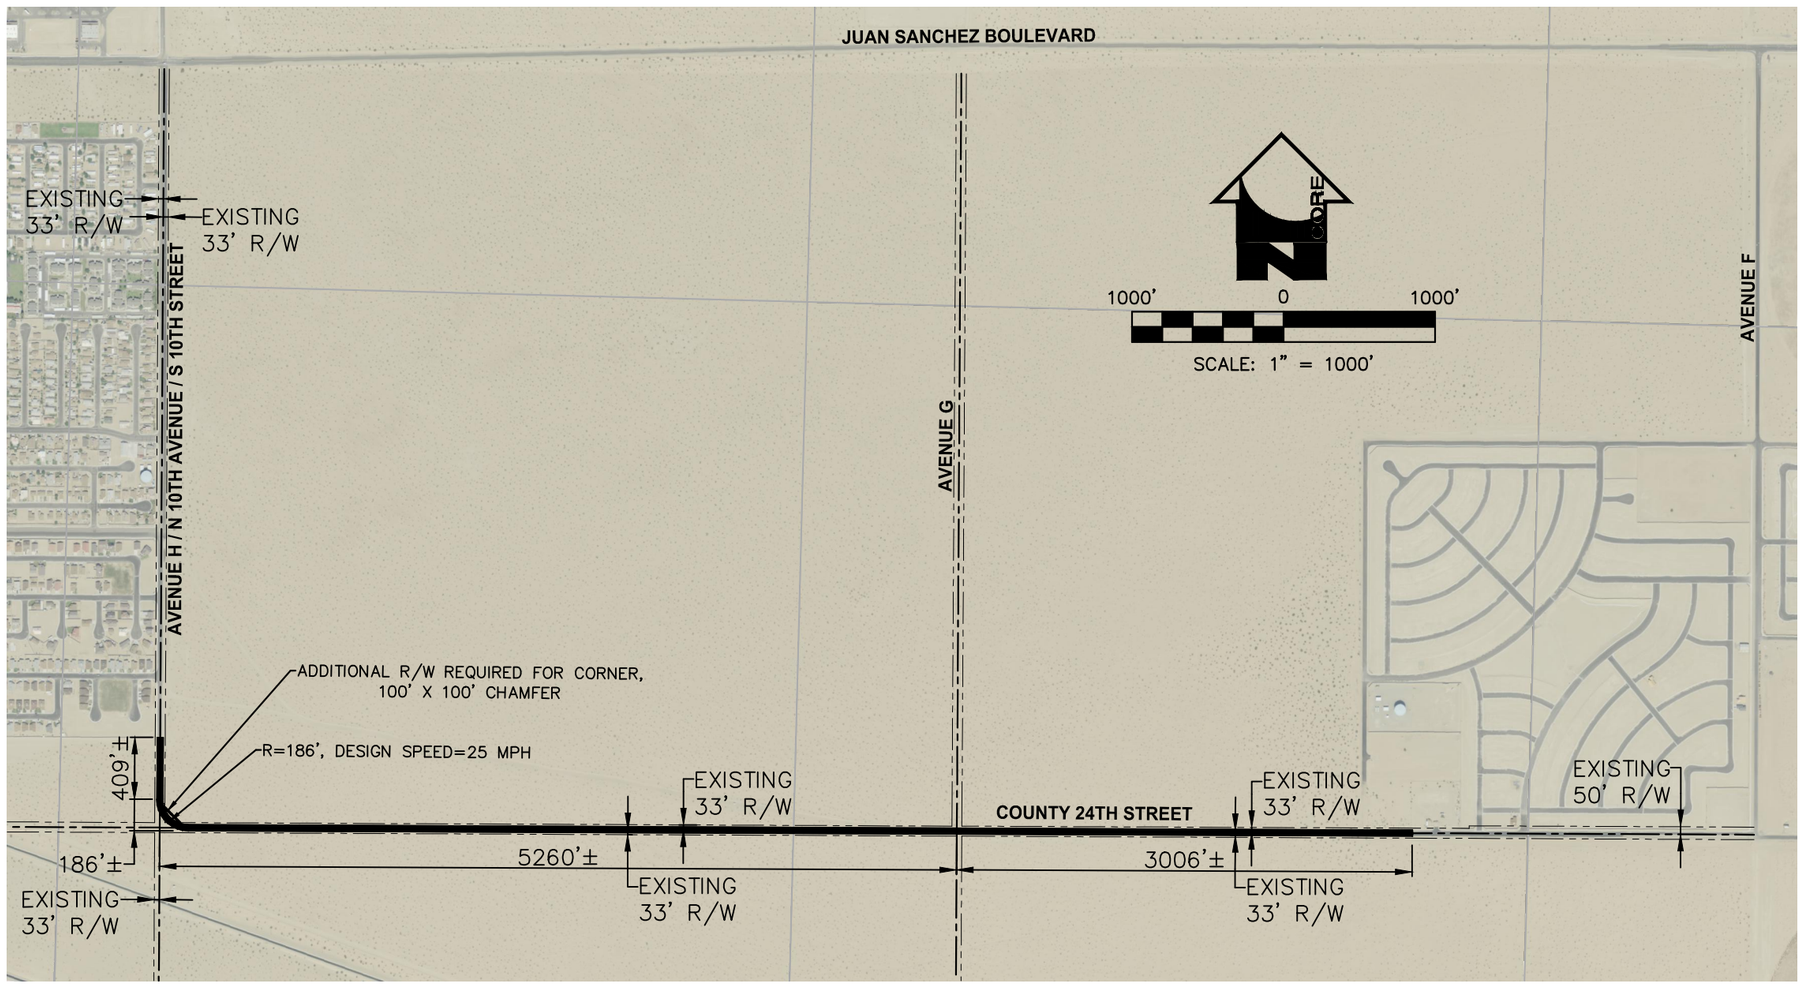

CORE ENGINEERING GROUP, PLLC
200 East 16th Street, Suite #150
Yuma, AZ 85364
V - 928.344.5931 F - 928.344.5932
www.CoreEngineeringGroup.com
Core@core-e-g.com

COUNTY 24TH STREET IMPROVEMENTS
AVENUE F TO AVENUE H
CITY OF SAN LUIS
CONCEPTUAL EXHIBIT

DATE:	APRIL 2012
DESIGNED BY:	D.J.N.
DRAWN BY:	J.R.K.
CHECKED BY:	D.J.N.
PROJECT NO.:	12-023
SHEET	OF
1	1

DATE:	DRAWINGS ISSUE RECORD:
.	.

Tue, 24 Apr 2012 – 1:36pm, Z:\2012\12-023\dwgs\12-023 Arial plc mod RofW.dwg, " Core Engineering Group, PLLC"