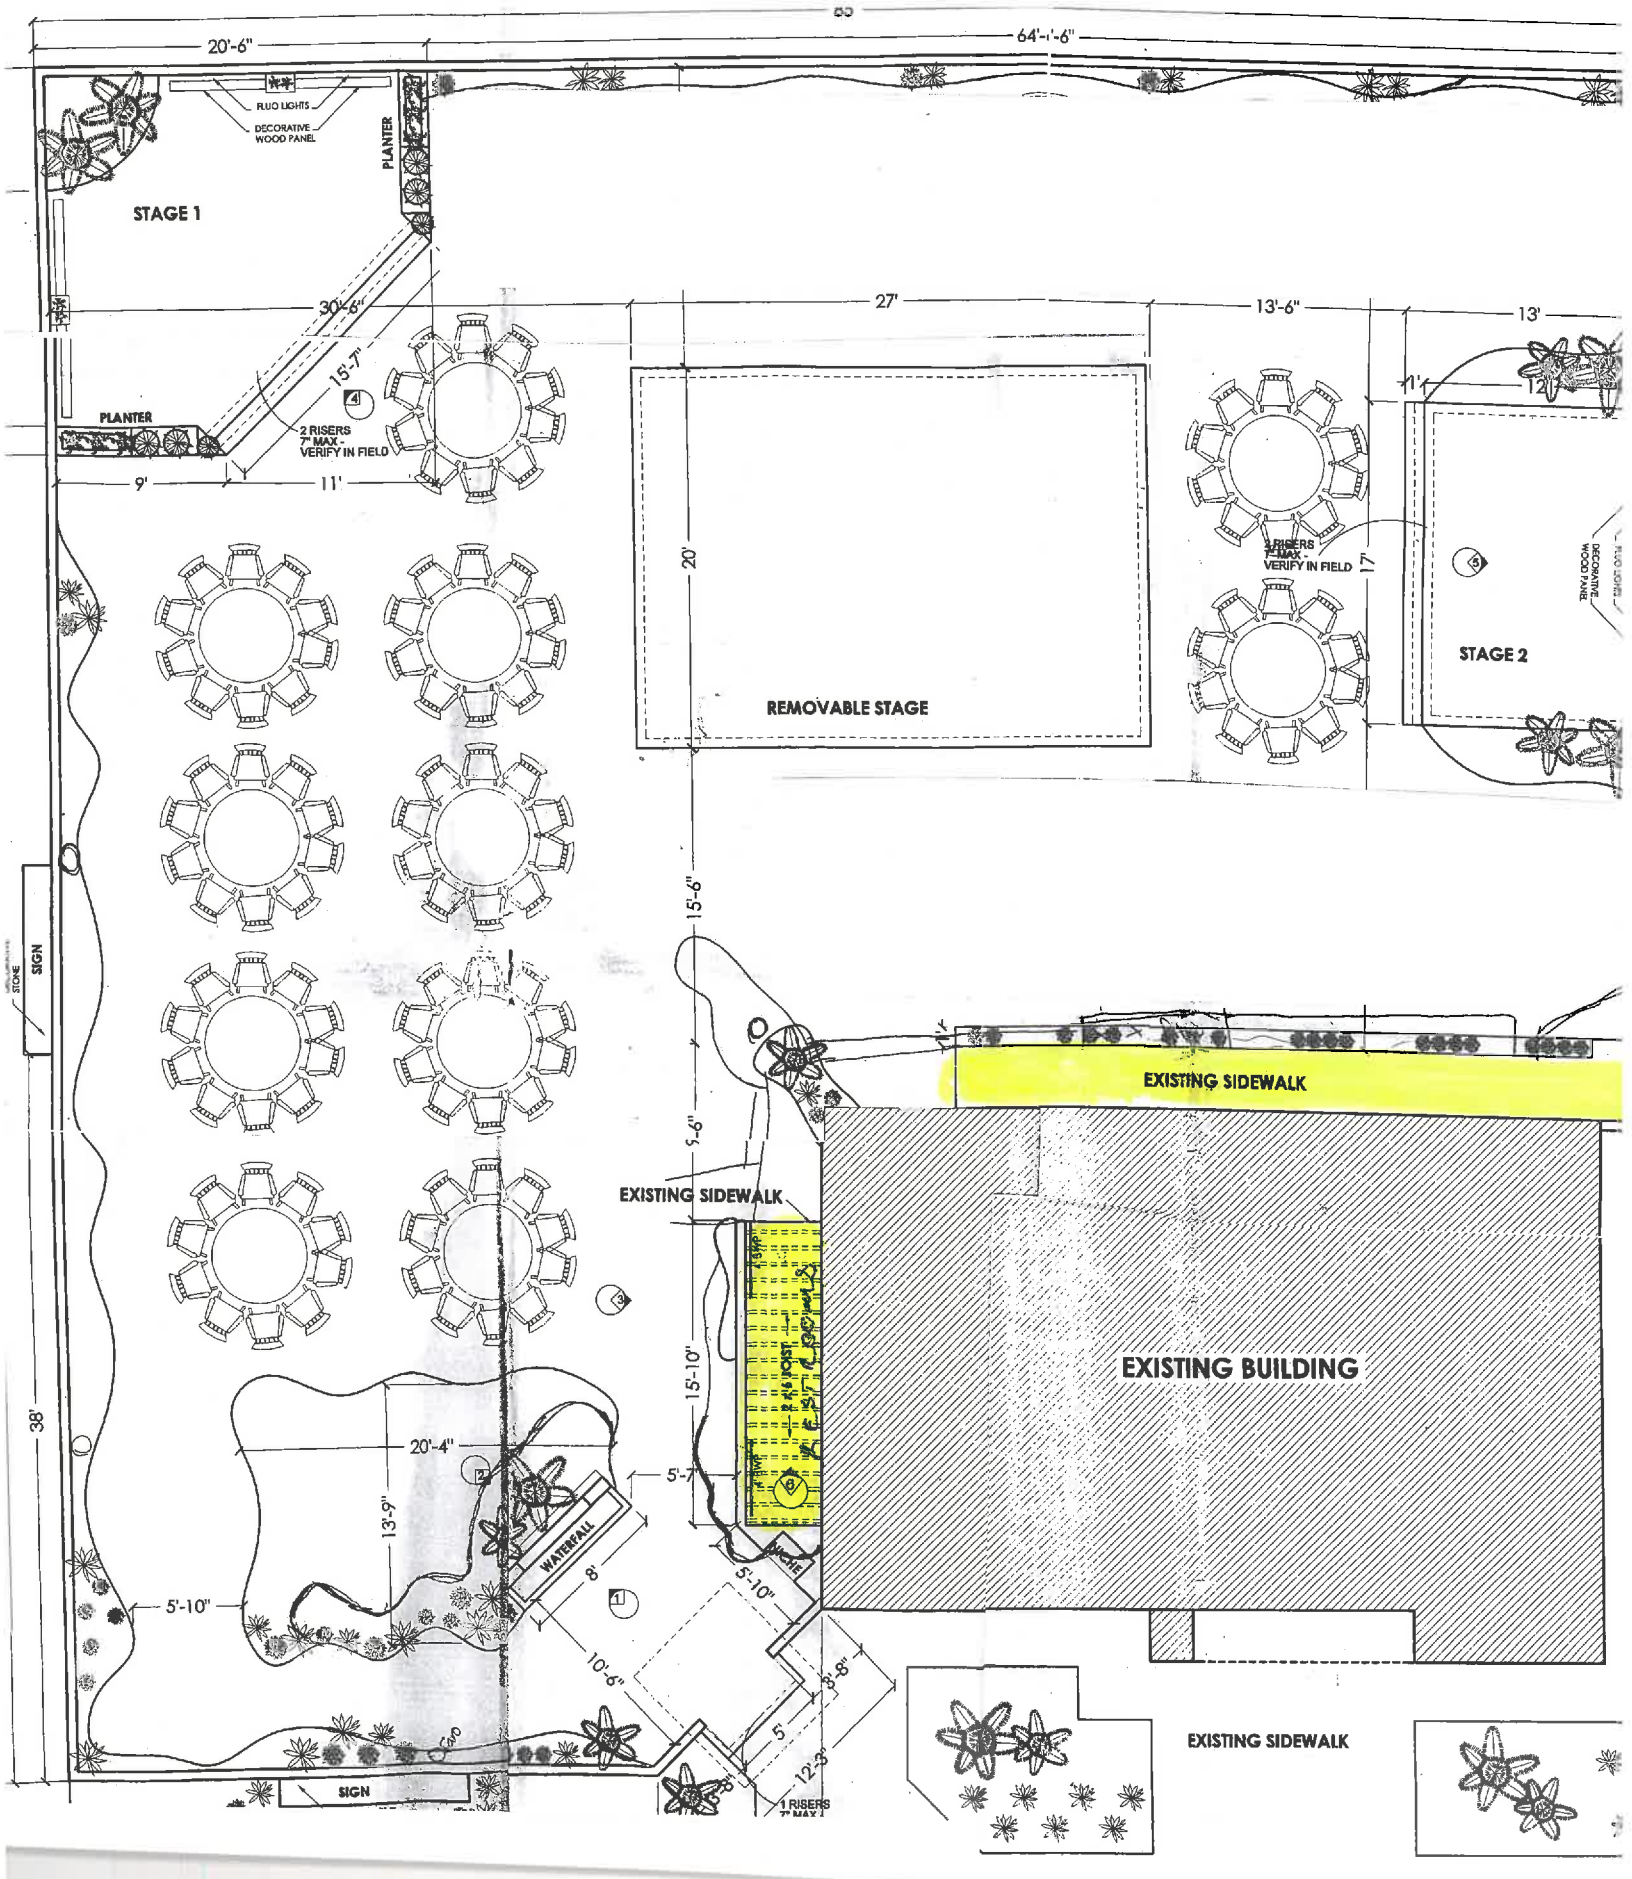
20'-6"
64'-1'-6"
FLUO LIGHTS
DECORATIVE WOOD PANEL
PLANTER
STAGE 1
30'-6"
15'-7"
PLANTER
2 RISERS 7" MAX - VERIFY IN FIELD
9'
11'
27'
13'-6"
13'
1'
12'
20'
REMOVABLE STAGE
2 RISERS 7" MAX - VERIFY IN FIELD
17'
STAGE 2
DECORATIVE WOOD PANEL
15'-6"
STOVE
SIGN
EXISTING SIDEWALK
5'-6"
EXISTING SIDEWALK
EXISTING BUILDING
15'-10"
38'
20'-4"
13'-9"
5'-7"
WATERFALL
8'
5'-10"
5'-10"
10'-6"
5'-8"
5'
12'-3"
1 RISERS 7" MAX
SIGN
EXISTING SIDEWALK