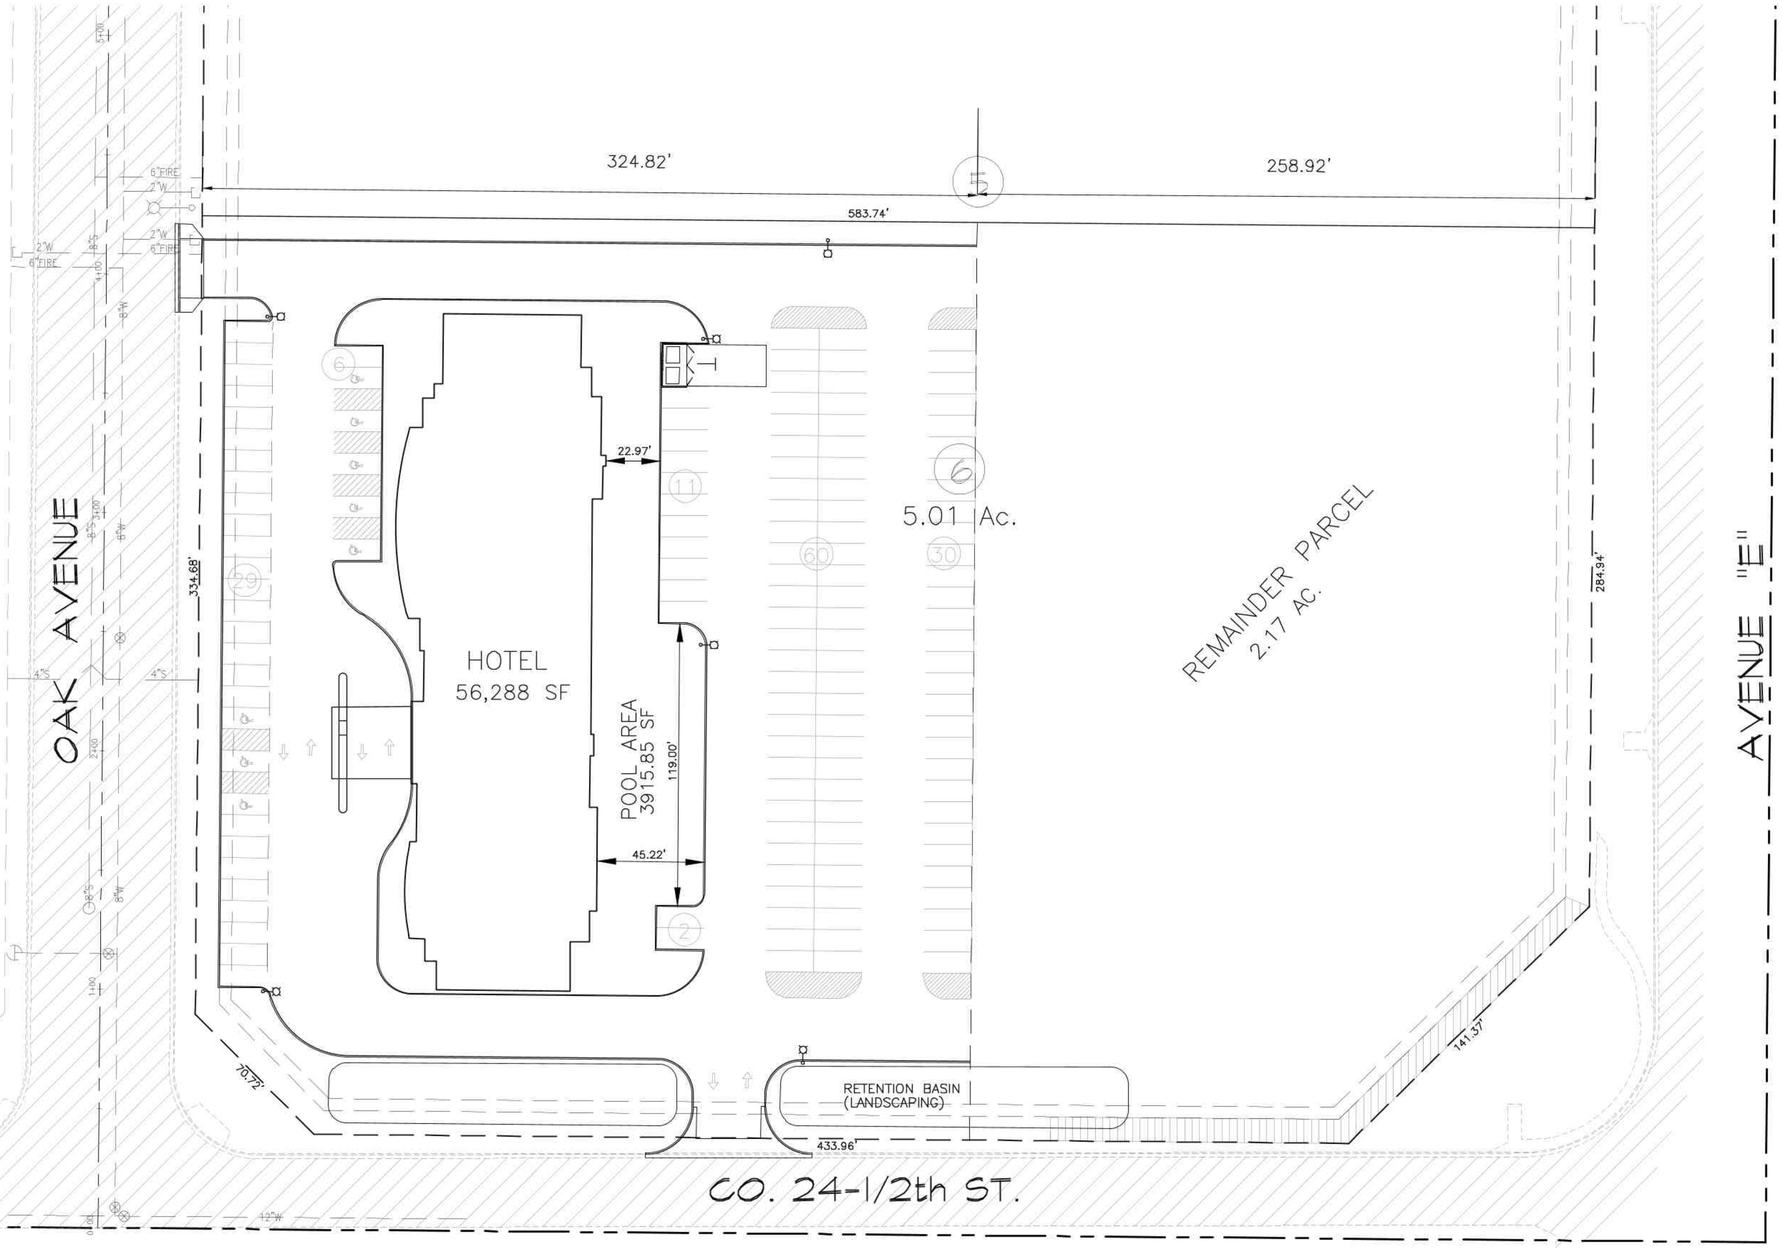

PARKING:

124 ROOMS = 130 PARKING SPACES REQUIRED (INCLUDING HANDICAP PARKING SPACES

PARKING PROVIDED = 136 SPACES INCLUDING HANDICAP PARKING SPACES (8 SPACES)

LEGEND:

- PROPERTY BOUNDARY
- P.U.E.
- BUILDING SETBACK LINE
- EX CURB & GUTTER
- EXISTING CONTOUR LINE
- NEW PCC PAVEMENT
- EX AC PAVEMENT
- NEW CURB
- NEW CHAINLINK FENCE

0' 30' 60'
GRAPHIC SCALE

UNDERGROUND SERVICE ALERT
TWO WORKING DAYS BEFORE YOU DIG
CALL: TOLL FREE 811
Know what's below. Call before you dig.

No.	REVISIONS	BY	DATE

SEAL

ENGINEER OF RECORD
PLANS PREPARED UNDER THE SUPERVISION OF
BY: _____ DATE: _____
CARLOS CORRALES
R.C.E. NO.: _____

SEAL

LC ENGINEERING CONSULTANTS INC.
CIVIL ENGINEERING • LAND SURVEYING • CONSTRUCTION MANAGEMENT SERVICES
www.lcec-inc.com tel 760.353.8110
1065 State Street El Centro CA 92243
info@lcec-inc.com fax 760.352.6408
DATE: 06/17/22
BENCHMARK: SEE SHEET NO. 1

SITE PLAN
EXTENDED STAY HOTEL
CITY OF SAN LUIS, AZ
W.O.

SHEET 1 OF 1 SHEETS
JOB NO. C22022-00

L:\Projects\2022\C22022-00 (DDG-Extended Stay-Site Plan & Eng San Luis Hotel)\Engineering\Site Plan\C22022-00_SP - Ver5.dwg 06/17/2022 12:15