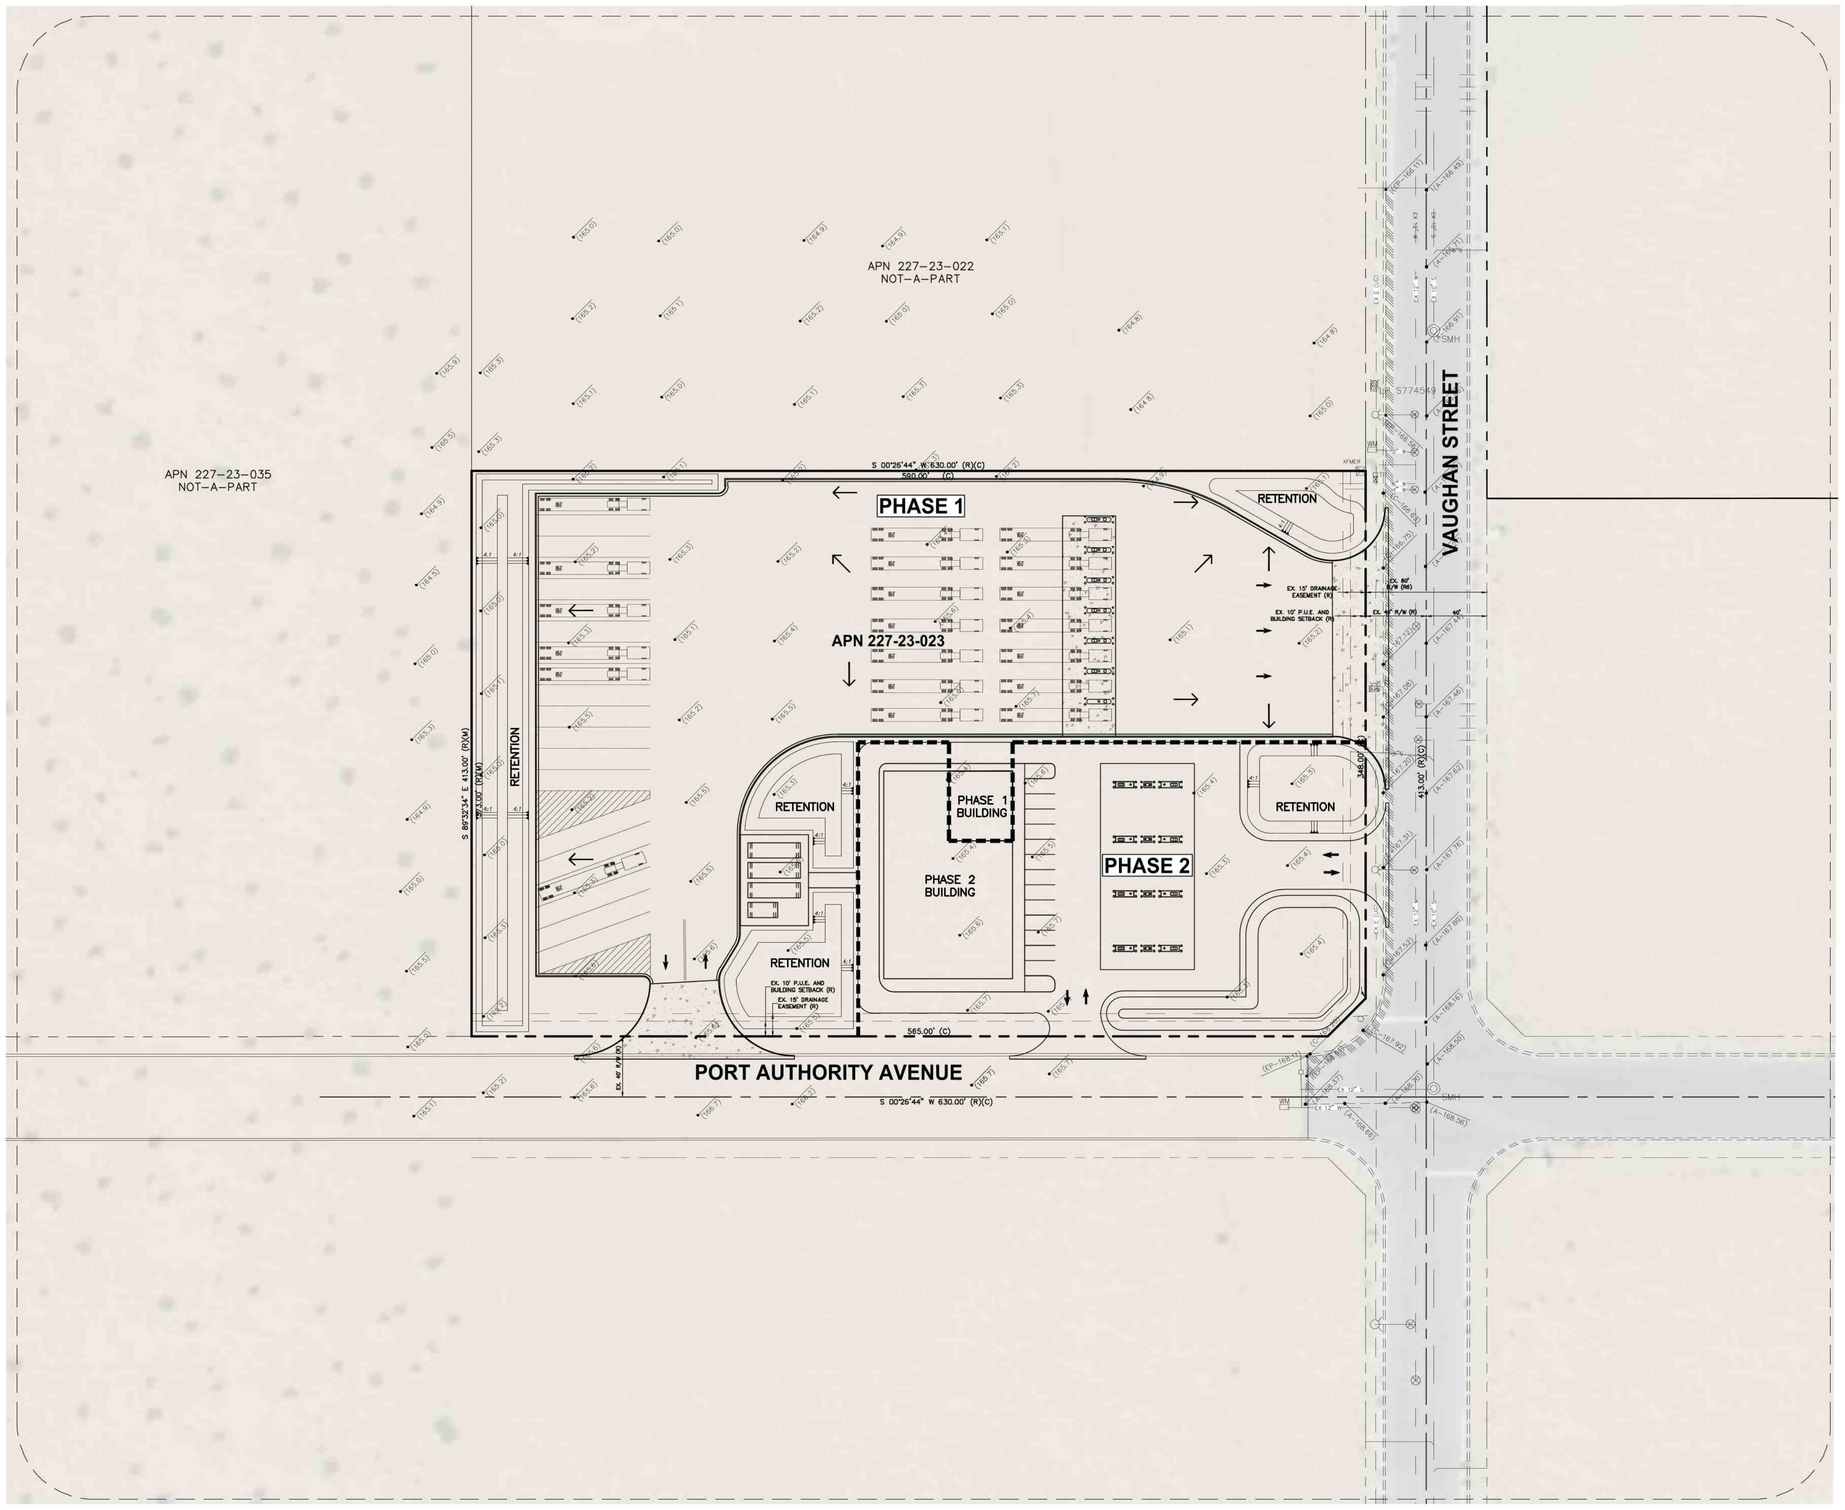

SCALE: 1" = 40'

Call at least two full working days before you begin excavation.
ARIZONA 811 Arizona Blue Stake, Inc.
Dial 8-1-1 or 1-800-STAKE-IT (782-5348)
In Maricopa County: (602) 263-1100

UTILITY WARNING

THE UNDERGROUND UTILITIES INFORMATION SHOWN HAVE BEEN PROVIDED FROM THE MAPS PROVIDED BY UTILITIES COMPANIES AS WELL AS EVIDENCE OBSERVED IN THE FIELD. THE SURVEYOR MAKES NO GUARANTEE THAT THE UNDERGROUND UTILITIES SHOWN COMPRISE ALL SUCH UTILITIES IN THE AREA, EITHER IN SERVICE OR ABANDONED. THE SURVEYOR FURTHER DOES NOT WARRANT THAT THE UNDERGROUND UTILITIES SHOWN ARE IN THE EXACT LOCATION INDICATED ALTHOUGH HE DOES CERTIFY THAT THEY ARE LOCATED AS ACCURATELY AS POSSIBLE FROM INFORMATION AVAILABLE. THE SURVEYOR HAS NOT PHYSICALLY LOCATED THE UNDERGROUND UTILITIES.

No.	DATE:	DRAWING RECORD:

CORE ENGINEERING GROUP, PLLC
200 East 16th Street, Suite 150
Yuma, AZ 85364
V - 928.344.5931 F - 928.344.5932
www.CoreEngineeringGroup.com
Core@core-e-g.com

RIO COLORADO FUEL STATION

MAGRINO INDUSTRIAL PARK UNIT NO. 2
SAN LUIS, AZ

CUP - SITE PLAN

THIS DRAWING AND THE DATA CONTAINED HEREON ARE THE PROPERTY OF CORE ENGINEERING GROUP, PLLC AND SHALL NOT BE USED, REPRODUCED OR TRANSFERRED, WITHOUT THE PRIOR EXPRESS CONSENT OF THE COMPANY. NOR SHALL ANY DATA OR INFORMATION CONTAINED HEREON BE USED IN A MANNER INCONSISTENT WITH THE PRIOR EXPRESS WRITTEN AUTHORIZATION OF THE COMPANY.

PRELIMINARY
NOT FOR CONSTRUCTION

Date:	OCT 2022
Designed:	K.L.B.
Drawn:	J.R.K.
Checked:	D.J.N.
Proj. No.:	21-099

CUP1
SHEET

Wed, 12 Oct 2022 - 12:44pm, Z:\2021\21-099\dwgs\Zoning\21-099 Zoning.dwg, " Core Engineering Group, PLLC"