


WEST COVINA MARKET 1200 S GLENDORA AVE SECURITY PLAN

A decorative graphic consisting of three horizontal bars. The top bar is light blue, the middle bar is white, and the bottom bar is red. They are stacked vertically and span the width of the slide.


HEALTHY FOODS = HEALTHY LIVING

Site Plan


Security Plan

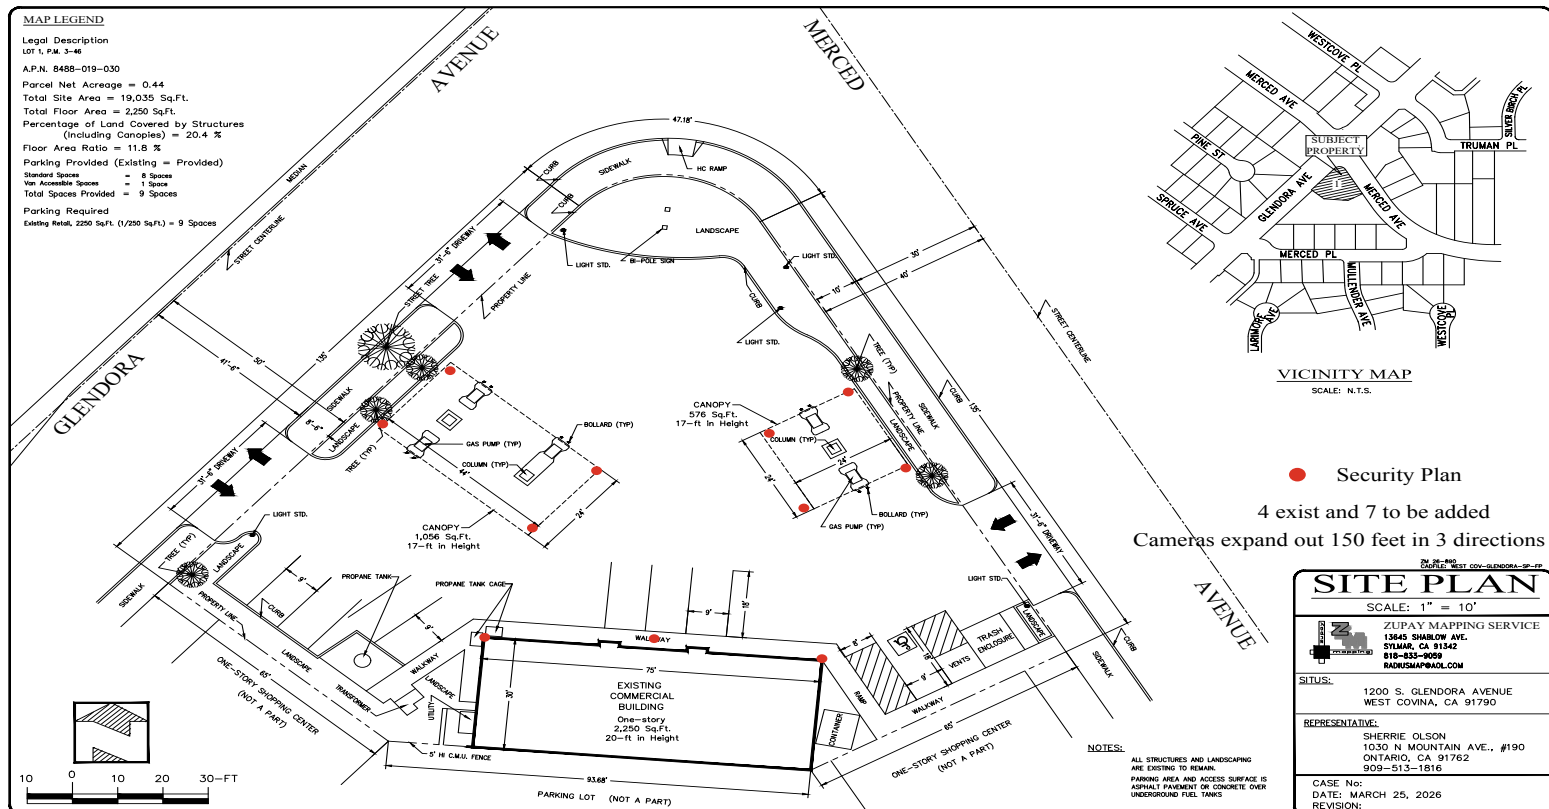

Floor Plan – Alcohol space 3% of S.F. of Market

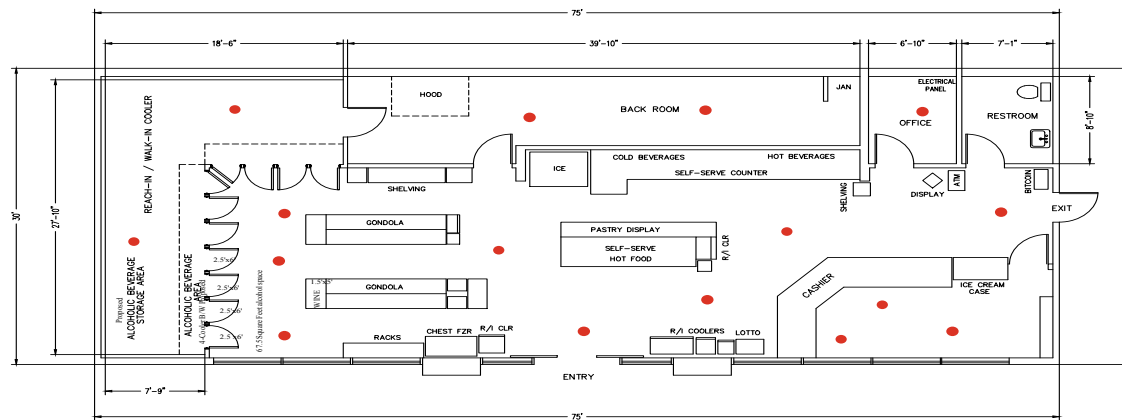

● Security Plan

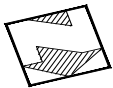

2M-25-260
CITY OF WEST COV-GLENDORA-SP-FP

FLOOR PLAN

SCALE: 1/4" = 1'-0"

ZUPAY MAPPING SERVICE
 13645 SHARLOW AVE.
 SYLMAR, CA 91342
 818-833-8009
 RADIUSMAP@AOL.COM

SITUS:
 1200 S. GLENDORA AVENUE
 WEST COVINA, CA 91790

REPRESENTATIVE:
 SHERIE OLSON
 1030 N MOUNTAIN AVE., #190
 ONTARIO, CA 91762
 909-513-1816

CASE No:
DATE: MARCH 25, 2026
REVISION:

PUBLIC SAFETY & SECURITY

- POS SYSTEM SCANS ALL AGED RESTRICTED PRODUCTS
- APPLICANT HAS INSTALLED ADDITIONAL SECURITY CAMERAS SYSTEM THAT INCLUDES INDOOR/OUTDOOR CIRCUIT CAMERAS.
- POLICE DEPT WILL HAVE 24 HOUR DIRECT VIDEO ACCESS.
- AN EMPLOYEE OF THE SITE WILL, HOURLY, OBSERVE THE EXTERIOR OF THE SITE TO ENSURE THAT NO LOITERING OCCURS. LOITERERS WILL BE ASKED TO LEAVE THE SITE.
- LOCKABLE ALCOHOL COOLER DOORS ON AGE RESTRICTED PRODUCTS.
- WELL LIT PARKING LOT – SECURITY CAMERAS INSIDE AND OUTSIDE
- THIS SITE DETERS LOITERING.
- ALCOHOL HOURS - 6:00AM-MIDNIGHT MONDAY – SUNDAY
- EMPLOYEES – 2 TO 4 PER SHIFT DAILY.

Focus on Fresh Food and Community Requests

- Daily prepared sandwiches & bakery
- Salads, Large produce Department
- Bananas, oranges, apples & lemons
- Healthy Choice snack section
- Baked Goods/Breads
- Over 2,000 variety of items
- Minimal shelf space is dedicated to beer and wine