# Site Plan - Property Features

# ATTACHMENT B

## LEGEND & NOTES

- Flow of Water
- Compacted Gravel 10 ft Road and Driveway
- Non-Cannabis Structure
- Water Feature/ Water Storage
- 6-foot Pasture Perimeter Fencing
- Existing Structure Cultivation Area
- 2" Underground Water Main
- Existing 40' x 40' Cannabis Waste & Composting Area
- Existing AG/Domestic Well & Pump
- Existing Structure Proposed Immature Plant / Storage Area

NOTES: No new structures or ground disturbances are being proposed. Minor ground disturbances, associated with road and parking area maintenance, such as the spreading of gravel may occur. Private roads and driveways, signage, and water storage have been inspected by the local fire authority, and meet or exceed requirements. Applicable setbacks and security features are demonstrated in attached supplemental Site Plans.

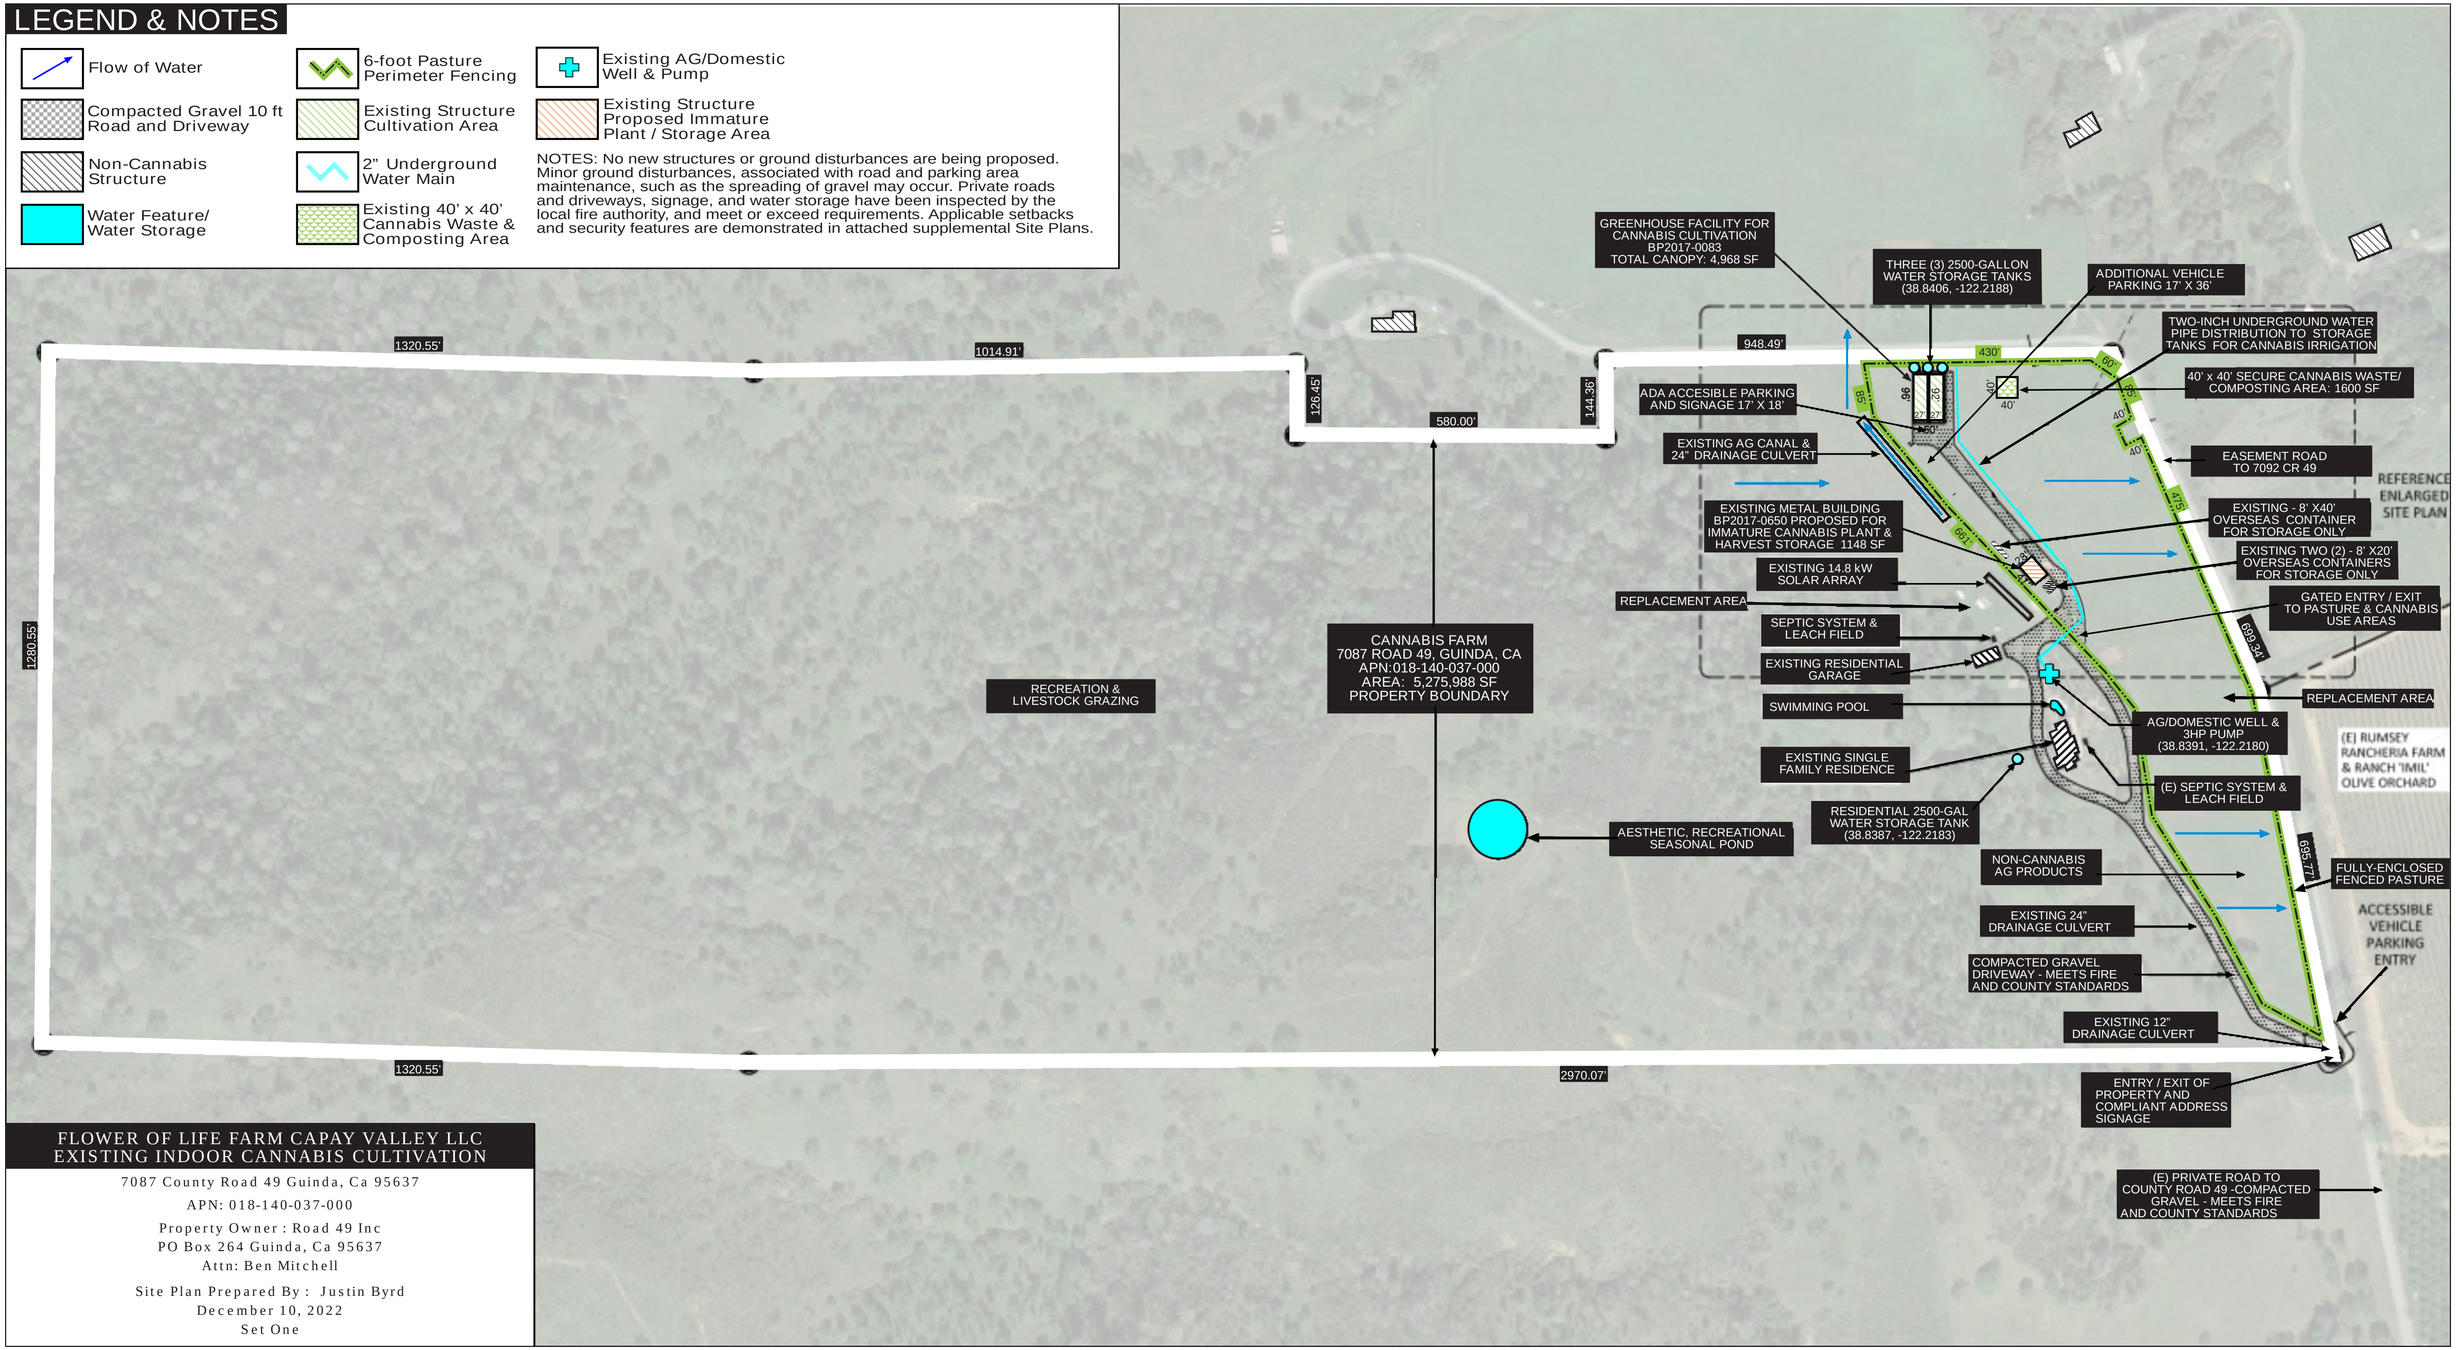


**FLOWER OF LIFE FARM CAPAY VALLEY LLC**
**EXISTING INDOOR CANNABIS CULTIVATION**

7087 County Road 49 Guinda, Ca 95637

APN: 018-140-037-000

Property Owner : Road 49 Inc
PO Box 264 Guinda, Ca 95637
Attn: Ben Mitchell

Site Plan Prepared By : Justin Byrd
December 10, 2022
Set One

NORTH

0 400 Feet