CR 102 SAFETY IMPROVEMENTS LOCATION MAP

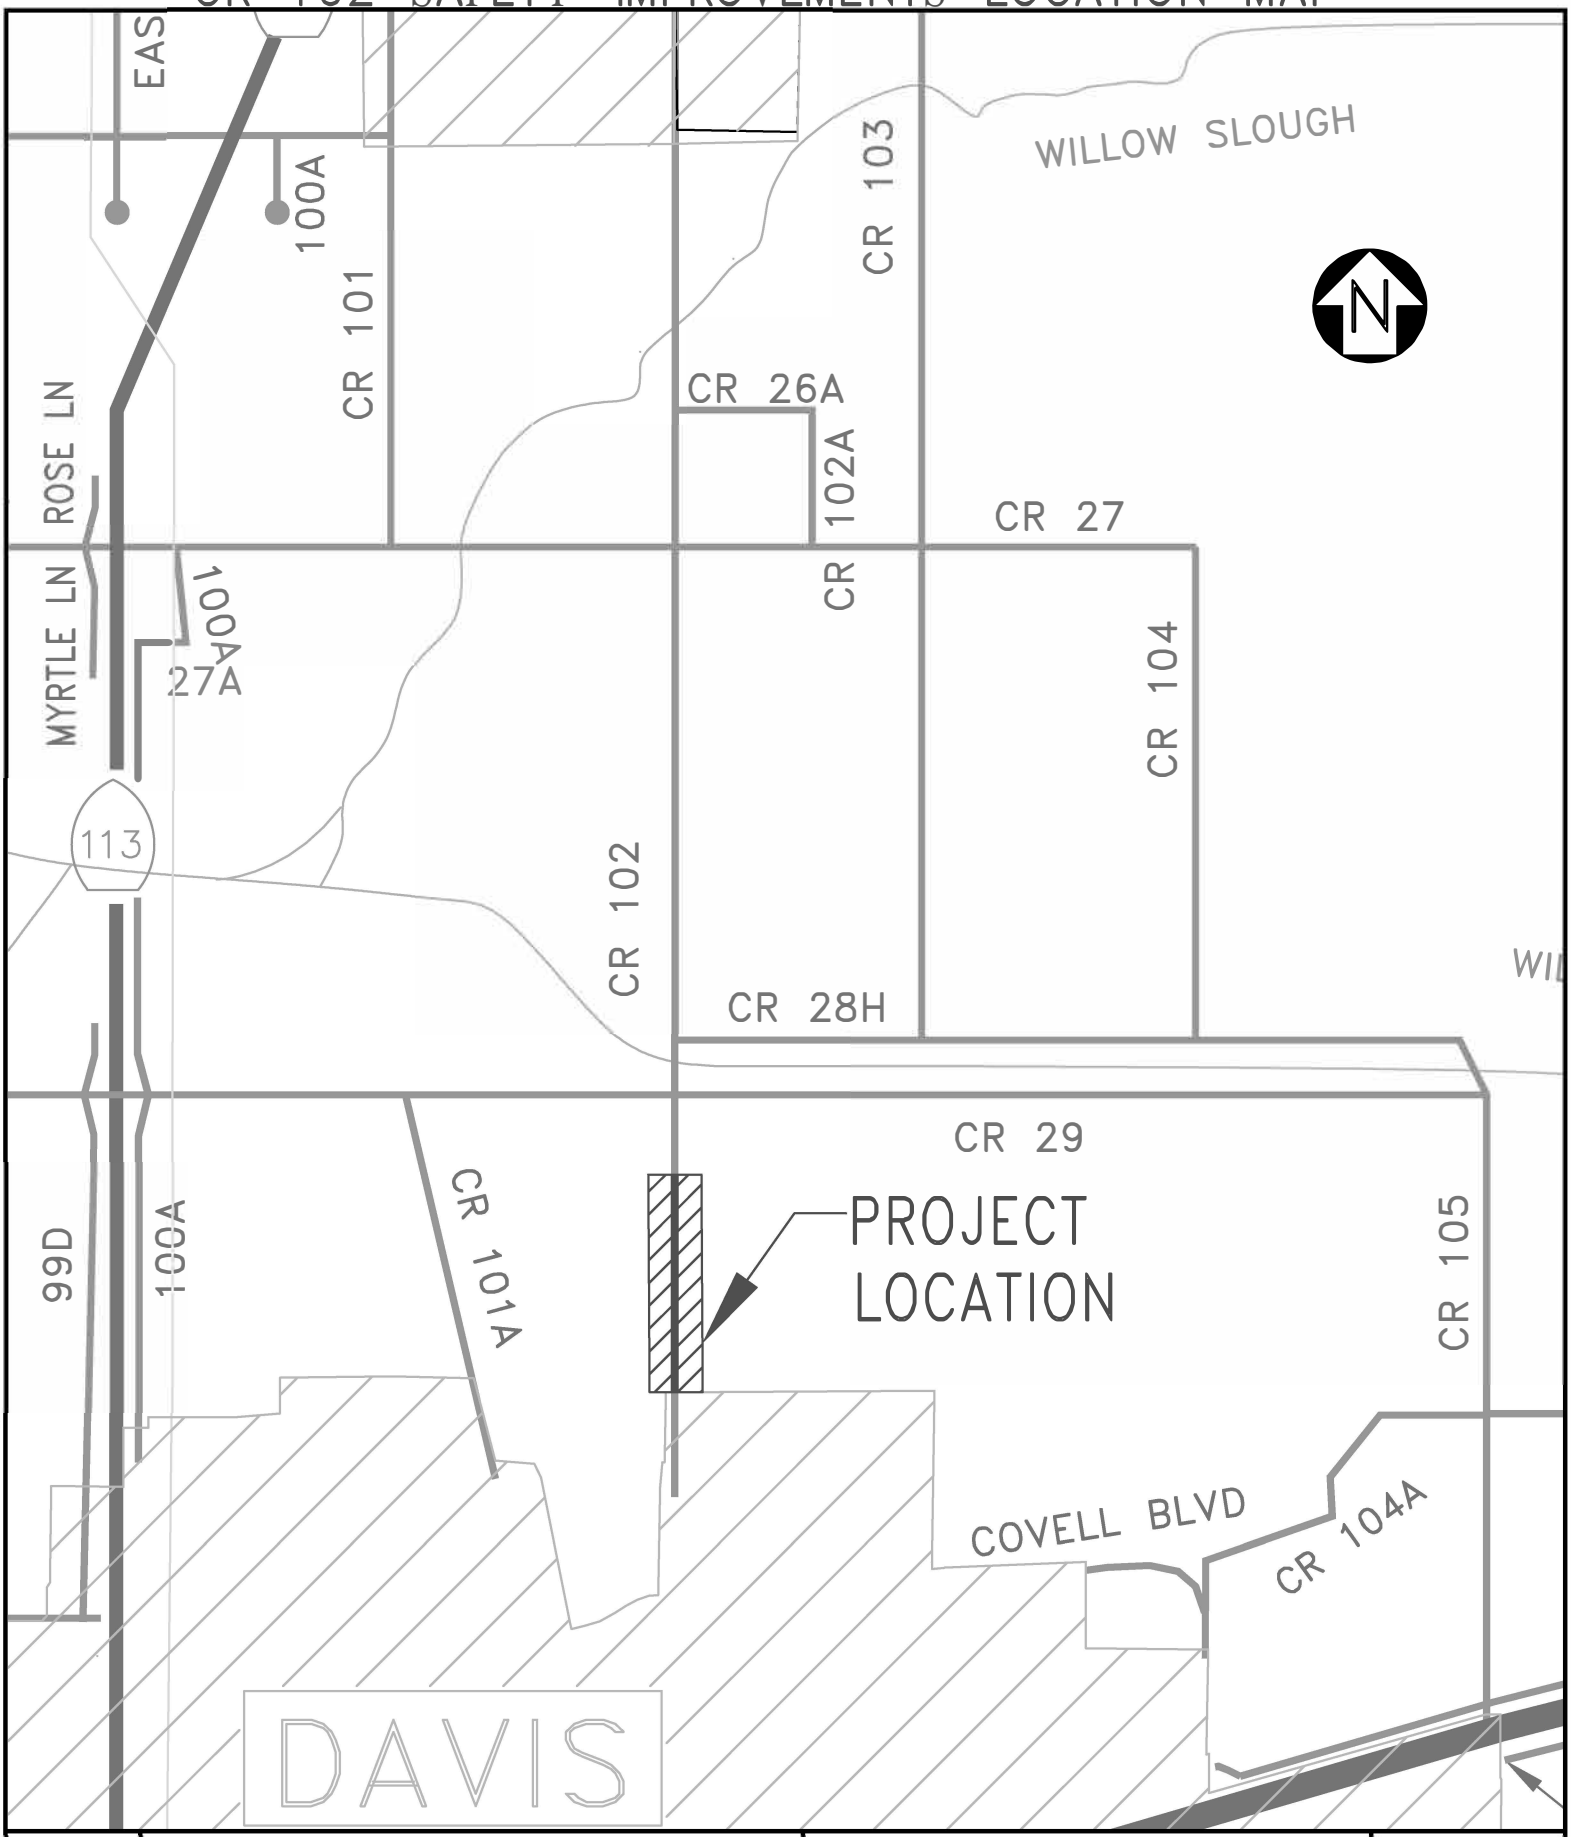

WO. #:	1. COUNTY ROAD 102 FROM THE DAVIS CITY LIMIT TO 3110 FEET NORTH	YOLO COUNTY DEPARTMENT OF COMMUNITY SERVICES 292 WEST BEAMER STREET WOODLAND, CA 95695	DATE: 8/24/2022
SHEET # 1			DRAWN BY: AA
SHEET TOTAL 1			DESIGNED BY: