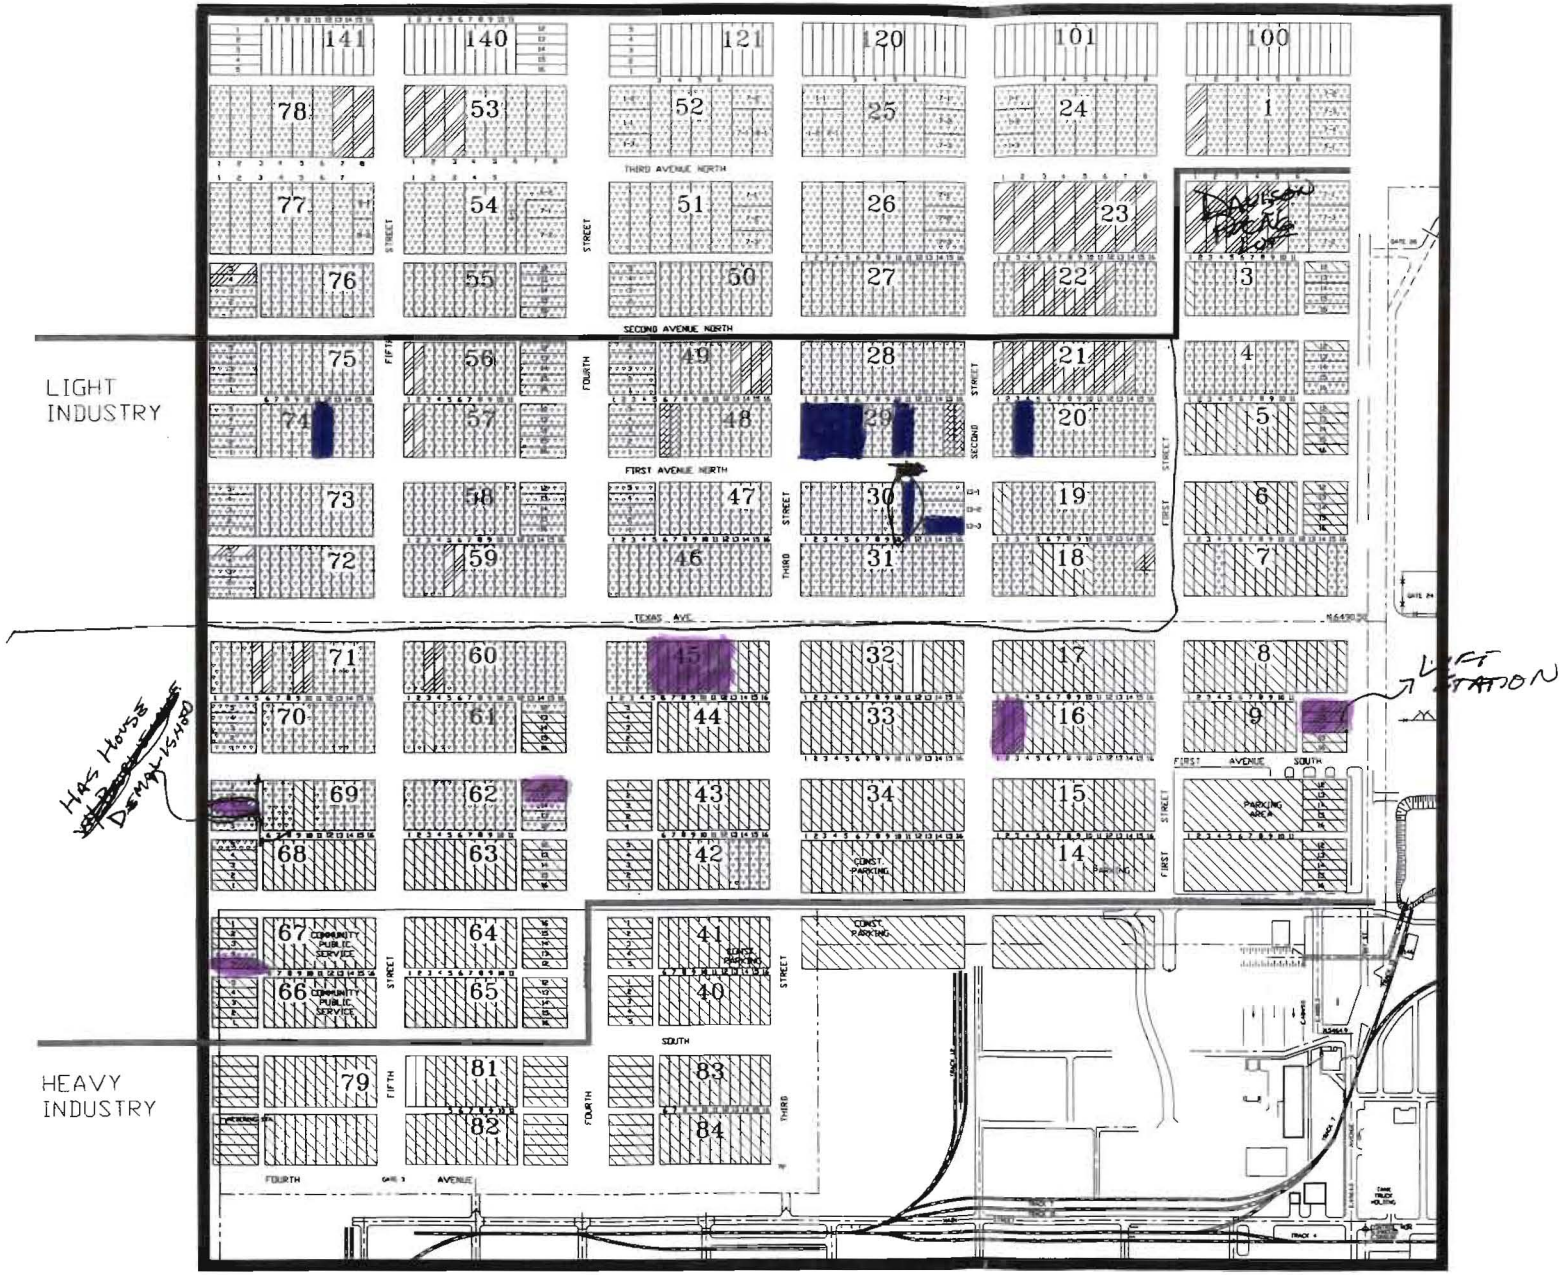

LEGEND

- STERLING OWNED
- TEXAS CITY OWNED
- OTHERS
- OTHER GOVERNMENT (GALVESTON/TEXAS)

New Lots Found In Search

REFERENCE DRAWINGS:

CAD FILE: 139GP065000

REV	EWO	DR.	DATE	REVISION	APP'D
1	18759	DRM	3/3/09	UPDATED PROPERTY OWNERSHIP	
0	19859	DRM	4/06	NEW DRAWING	

COMPANY CONFIDENTIAL

This drawing is the property of Sterling Chemicals and must be accounted for. Information hereon is confidential and must not be reproduced, revealed to unauthorized persons or sent outside the company without proper authorization.

STERLING CHEMICALS
TEXAS CITY, TEXAS

ENGINEERING DEPT.

EWO NO. 18759
PLANT TEXAS CITY
AREA NAME GENERAL PLANT

PLOT PLAN
ADJACENT PROPERTY

	BY	DATE	APPD	DATE
DRAWN	DRM	4/13/06		
DESIGN CHK.				
DETAILS CHK.				

SCALE NONE

DWG. NO. D- 139GP-0650 00 REV 1