

5.52 ACRES SITUATED IN THE THEODORE WEHENING SURVEY NO. 1091, ABSTRACT NO. 911, BEING A REPLAT OF LOT 1, LEGACY RANCH SUBDIVISION, A SUBDIVISION IN ATASCOSA COUNTY, TEXAS, AS SHOWN ON PLAT RECORDED IN DOCUMENT NO. 202100019 OF THE OFFICIAL PUBLIC RECORDS OF ATASCOSA COUNTY, TEXAS, AND BEING DESCRIBED IN SUBSTITUTE TRUSTEE'S DEED RECORDED ON DOCUMENT NO. 262012 OF THE OFFICIAL PUBLIC RECORDS OF ATASCOSA COUNTY, TEXAS


TO BE KNOWN AS

REPLAT OF LOT 1 OF LEGACY RANCH SUBDIVISION

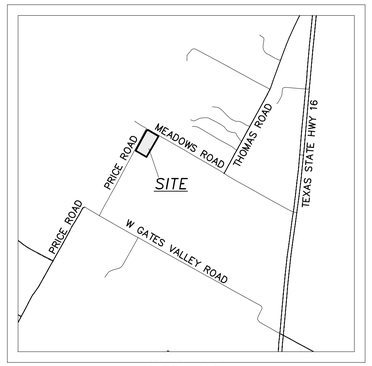

SITE MAP
SCALE=1:2,000

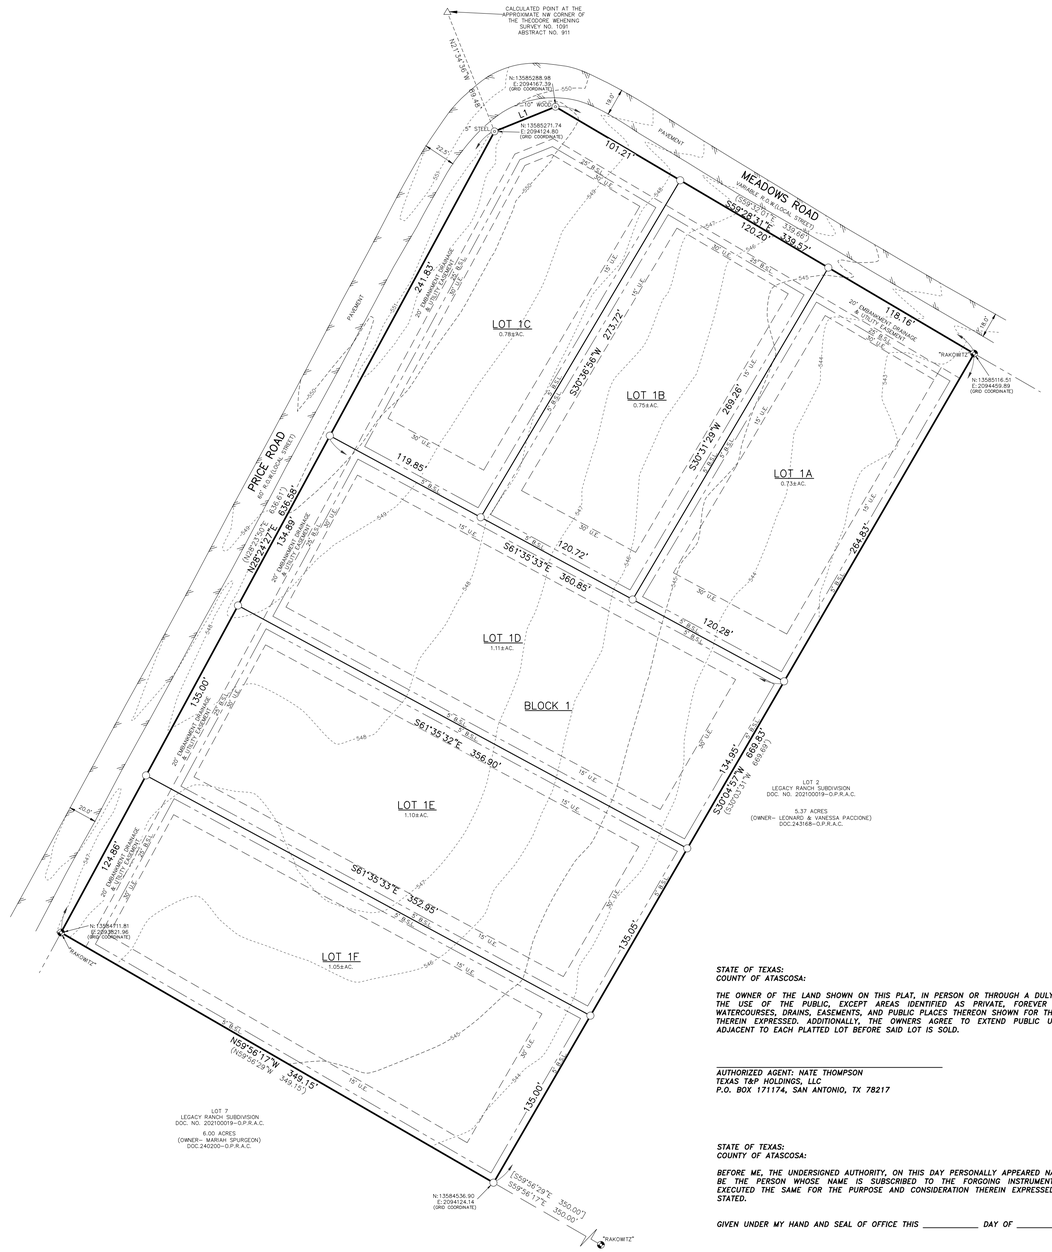

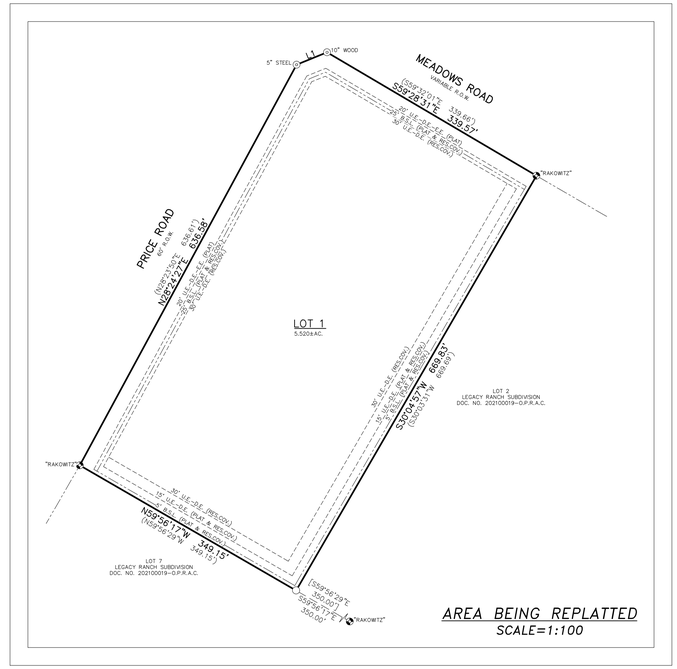

AREA BEING REPLATTED
SCALE=1:100

CUPLIN & ASSOCIATES INC
LAND SURVEYORS & PLANNERS

N
W E
S

SCALE: 1"=50'
0' 50' 100'

PLAT PREPARED IN SEPTEMBER 2026

LEGEND

⊗	FENCE POST FOUND (TYPE AND SIZE NOTED)
●	5/8" IRON PIN FOUND
○	SET 1/2" IRON PIN WITH CUPLIN PROPERTY CAP
O.P.R.A.C.	OFFICIAL PUBLIC RECORDS OF ATASCOSA COUNTY
( )	RECORD INFO/SUBJECT
[ ]	RECORD INFO/ADJOINER
B.S.L.	BLDG. SETBACK LINE
U.E.	UTILITY EASEMENT
D.E.	DRAINAGE EASEMENT
E.E.	EMBANKMENT EASEMENT
815	MINOR CONTOUR
820	MAJOR CONTOUR

PROPERTY LINE
UTILITY LINE
BUILDING SETBACK LINE

LINE TABLE		
LINE	BEARING	DISTANCE
L1	N67°57'17"E	45.94'
(L1)	N68°04'03"E	45.40'

UTILITY NOTES:
1) ELECTRIC SERVICE TO BE PROVIDED BY KARNES ELECTRIC COOPERATIVE.

2) WATER SERVICE TO BE PROVIDED BY BENTON CITY WSC.
BENTON CITY WSD 980 FM 3175 LYTLE, TX 78052

3) EACH LOT WILL BE SERVICED BY AN INDIVIDUAL ON-SITE SEWAGE FACILITY (OSSF). INSTALLATION OF THE OSSF WILL BE THE RESPONSIBILITY OF THE INDIVIDUAL PROPERTY OWNER. OBTAIN AN OSSF PERMIT FROM THE COUNTY PRIOR INSTALLATION.

GENERAL NOTES:
1) SUBJECT PROPERTY IS LOCATED WITHIN ZONE X (AREAS OUTSIDE THE 100 YR FLOOD) AS GRAPHICALLY IDENTIFIED ON FEMA F.I.R.M., MAP NO. 48013C0200C, EFFECTIVE 11/04/2010. TO THE BEST OF MY KNOWLEDGE, THIS PLAT ACCURATELY REFLECTS THE GENERAL LOCATION OR ABSENCE OF ALL SENSITIVE FEATURES.
2) BASIS OF BEARINGS ARE TO THE NORTH AMERICAN DATUM OF 1983, TEXAS COORDINATE SYSTEM, SOUTH CENTRAL ZONE, GRID.
3) CONTOURS SHOWN HEREON ARE DERIVED FROM FILED DATA PERFORMED ON 07/06/2026.
4) ELEVATIONS ARE BASED ON THE NORTH AMERICAN VERTICAL DATUM 1988.

ATASCOSA COUNTY SUBDIVISION REGULATION NOTES:
1) THIS SUBDIVISION LIES IN THE POTEET ISD.
2) CONVEYANCE OF LOTS SHALL NOT BE PERMITTED UNTIL THE FINAL PLAT HAS BEEN APPROVED BY THE ATASCOSA COUNTY COMMISSIONERS COURT AND THE RECORDED PLAT FILED WITH THE COUNTY CLERK.
3) THE MINIMUM DRIVEWAY CULVERT SIZE FOR EACH LOT SHALL NOT BE LESS THAN 18 INCHES.
4) NO STRUCTURE IN THIS SUBDIVISION SHALL BE OCCUPIED UNTIL CONNECTED TO A PUBLIC WATER SYSTEM OR AN INDIVIDUAL WATER SYSTEM. DUE TO DECLINING WATER SUPPLY, PROSPECTIVE PROPERTY OWNERS ARE CAUTIONED BY ATASCOSA COUNTY TO QUESTION THE SELLER CONCERNING GROUNDWATER AVAILABILITY. RAIN WATER COLLECTION IS ENCOURAGED AND IN SOME AREAS MAY OFFER THE BEST RENEWABLE WATER RESOURCE. THIS SUBDIVISION WILL BE SERVED BY BENTON CITY W.S.D. 980 FM 3175 LYTLE, TX 78052. INFORMATION ON THE BENTON CITY W.S.D. IS AVAILABLE TO PROSPECTIVE PURCHASERS OF LOTS IN THIS SUBDIVISION, IN THE OFFICE OF THE COUNTY CLERK OF ATASCOSA COUNTY, TEXAS.
5) NO STRUCTURE IN THIS SUBDIVISION SHALL BE OCCUPIED UNTIL CONNECTED TO A PUBLIC SEWER SYSTEM OR TO AN ON-SITE WASTEWATER SYSTEM THAT HAS BEEN APPROVED AND PERMITTED BY THE ATASCOSA COUNTY SANITATION OFFICER.
6) NO STRUCTURE OR DEVELOPMENT WITHIN THE SUBDIVISION MAY BEGIN UNTIL FINAL APPROVAL OF THE PLAT BY ATASCOSA COUNTY COMMISSIONERS COURT AND THE RECORDED PLAT FILED WITH THE COUNTY CLERK.
7) THE LOCATION AND DIMENSIONS OF STREETS AS SET FORTH AND LAID OUT ON THIS PLAT ARE IN ACCORDANCE WITH THE SUBDIVISION AND DEVELOPMENT REGULATIONS OF ATASCOSA COUNTY, TEXAS, AS APPLICABLE.
8) NO HOMES ARE TO BE BUILT OR BROUGHT ONTO THE LOT(S) UNTIL FLOODPLAIN PERMITS HAVE BEEN OBTAINED AND AN APPLICATION FOR SEPTIC PERMIT HAS BEEN SUBMITTED.
9) IN ORDER TO PROMOTE SAFE USE OF ROADWAYS AND PRESERVE CONDITIONS OF PUBLIC ROADWAYS, NO DRIVEWAY CONSTRUCTED ON ANY LOT WITHIN THIS SUBDIVISION SHALL BE PERMITTED ACCESS ONTO A PUBLICLY DEDICATED ROADWAY UNLESS A DRIVEWAY PERMIT HAS BEEN APPROVED BY THE PRECINCT COMMISSIONER OF ATASCOSA COUNTY OR HIS/HER DESIGNATED REPRESENTATIVE, OR TXDOT FOR DRIVEWAYS ENTERING ONTO STATE ROADS, AND THE DRIVEWAY SHALL BE DESIGNED AND CONSTRUCTED IN ACCORDANCE WITH THE ATASCOSA COUNTY ROAD STANDARDS OR TXDOT STANDARDS, AS APPLICABLE.
10) NO LOTS IN THIS SUBDIVISION ARE LOCATED WITHIN THE FEMA SPECIAL FLOOD HAZARD AREA.
11) ALL LOTS HAVE BEEN DESIGNED IN COMPLIANCE WITH THE RULES OF ATASCOSA COUNTY FOR ON-SITE SEWAGE FACILITY.
12) THIS SUBDIVISION WILL BE SERVED BY BENTON CITY WATER SUPPLY CORPORATION, 980 FM 3175, LYTLE, TX 78052. INFORMATION ON THE BENTON CITY WATER SUPPLY CORPORATION IS AVAILABLE TO PROSPECTIVE PURCHASERS OF LOTS IN THE COUNTY CLERK OF ATASCOSA COUNTY, TEXAS AND BE STATED IN THE DEED RESTRICTIONS.
13) THE PROPERTY IS LOCATED WITHIN ATASCOSA COUNTY EMERGENCY SERVICES DISTRICT NO.2.
14) DEPICTION OF ALL STREAMS, RIVERS, PONDS, LAKES, OTHER SURFACE WATER FEATURES OR ANY SENSITIVE FEATURES (AS DEFINED BY THE TEXAS COMMISSION ON ENVIRONMENTAL QUALITY IN 30 TEXAS ADMINISTRATIVE CODE 213.3) AND A STATEMENT CERTIFIED BY THE SURVEYOR OR ENGINEER UNDER HIS OR HER PROFESSIONAL SEAL THAT, TO THE BEST OF HIS OR HER KNOWLEDGE, THE PLAT ACCURATELY REFLECTS THE GENERAL LOCATION (OR ABSENCE) OF ALL SENSITIVE FEATURES IN ACCORDANCE WITH THE TERMS OF THESE REGULATIONS.

BENTON CITY WATER SUPPLY CORPORATION NOTES:
1) THE OWNER OF THE LAND SHOWN ON THIS PLAT AND WHOSE NAME IS SUBSCRIBED HERETO, IN PERSON OR THROUGH A DULY AUTHORIZED AGENT, ON BEHALF OF THE OWNER AND OWNER'S SUCCESSORS AND ASSIGNS, INCLUDING BUT NOT LIMITED TO THE OWNERS OF THE LOTS SHOWN ON THIS PLAT, ACKNOWLEDGE AND AGREE THAT BENTON CITY WATER SUPPLY CORPORATION WILL NOT PROVIDE WATER SERVICE TO THE SUBDIVISION OR TO ANY LOT WITHIN THE SUBDIVISION UNLESS AND UNTIL THE OWNER ENTERS INTO AN AGREEMENT WITH BENTON CITY WSC FOR NONSTANDARD SERVICE AND FULLY PERFORMS THE AGREEMENT. BENTON CITY WSC MAKES NO REPRESENTATION THAT OWNER HAS OR WILL ENTER INTO OR FULLY PERFORM THE AGREEMENT REQUIRED FOR BENTON CITY WSC TO SUPPLY WATER TO THE SUBDIVISION OR LOTS.
2) THIS PLAT HAS BEEN SUBMITTED TO AND APPROVED BY BENTON CITY WSC FOR EASEMENTS ONLY. IF OWNER ENTERS INTO AN AGREEMENT WITH BENTON CITY WATER SUPPLY CORPORATION AND FULLY PERFORMS THE OBLIGATIONS UNDER THAT AGREEMENT TO THE SATISFACTION OF BENTON CITY WSC, THEN, (A) THE OWNER, ITS SUCCESSORS AND ASSIGNS, DEDICATES THE WATER TRANSMISSION AND DISTRIBUTION FACILITIES TO BENTON CITY WSC UPON COMPLETION OF CONSTRUCTION AND ACCEPTANCE BY BENTON CITY WSC AND (B) UPON REQUEST OF AN OWNER OF THE LOT AND PAYMENT OF THE REQUIRED FEES, BENTON CITY WSC WILL PROVIDE DOMESTIC WATER SERVICE TO EACH LOT IN THIS SUBDIVISION, BY AGREEMENT WITH THE OWNER, BUT NOT OTHERWISE.
3) THE OWNER OF THE LAND SHOWN ON THIS PLAT AND WHOSE NAME IS SUBSCRIBED HERETO, IN PERSON OR THROUGH A DULY AUTHORIZED AGENT, DEDICATES TO THE BENTON CITY WATER SUPPLY CORPORATION, ITS SUCCESSORS AND ASSIGNS, A PERPETUAL EASEMENT MARKED AS "WATERLINE EASEMENT" OR "UTILITY EASEMENT" WITH THE RIGHT TO ERECT, CONSTRUCT, INSTALL AND LAY AND THEREAFTER ACCESS AND USE, OPERATE, INSPECT, REPAIR, MAINTAIN, REPLACE, UPGRADE, PARALLEL AND REMOVE WATER TRANSMISSION, COLLECTION AND/OR DISTRIBUTION LINES AND APPURTENANCES AND ANY OTHER FACILITIES NECESSARY TO SERVE GRANTOR'S PROPERTY, AS WELL AS GRANTEE'S CURRENT AND FUTURE SYSTEM-WIDE CUSTOMERS, TOGETHER WITH THE RIGHT OF INGRESS AND EGRESS UNDER, OVER AND ACROSS GRANTOR'S ADJACENT LANDS AND IN ALL PUBLIC OR PRIVATE STREETS AND ROADS, AND BYWAYS FOR THE PURPOSE FOR WHICH THE ABOVE MENTIONED RIGHTS ARE GRANTED, INCLUDING THE RIGHT TO REMOVE FROM SAID LANDS ALL TREES, SHRUBS, GRASSES, PAVEMENTS, FENCES, STRUCTURES, IMPROVEMENTS, OR OTHER OBSTRUCTIONS WHICH MAY INTERFERE WITH THE FACILITY OR THE ACCESS THERETO. IT IS AGREED AND UNDERSTOOD THAT NO BUILDING, STRUCTURE, CONCRETE SLAB OR WALLS WILL BE PLACED WITHIN SAID EASEMENT AREAS WITHOUT AN ENCROACHMENT AGREEMENT WITH BENTON CITY WSC. NO OTHER UTILITY LINES MAY BE LOCATED WITHIN 36" PARALLEL TO WATER LINES.
4) ANY MONETARY LOSS TO BENTON CITY WSC, ITS SUCCESSORS OR ASSIGNS, RESULTING FROM REMOVAL OF A BUILDING, STRUCTURE, CONCRETE SLAB, OR WALLS, MODIFICATIONS REQUIRED OF UTILITY EQUIPMENT LOCATED WITHIN SAID EASEMENTS DUE TO GRADE CHANGE OR GROUND ELEVATION ALTERATIONS SHALL BE CHARGED TO THE PERSON OR PERSONS DEEMED RESPONSIBLE FOR SAID GRADE CHANGES OR GROUND ELEVATION ALTERATIONS. UPON ENTERING IN AND UPON SAID EASEMENT, BENTON CITY WSC WILL ENDEAVOR TO RESTORE THE LAND SURFACE TO A USEABLE CONDITION BUT IS NOT OBLIGATED TO RESTORE IT TO A PRE-EXISTING CONDITION.
5) IF OWNER PAYS BENTON CITY WSC FOR THE REQUIRED FACILITIES TO AND WITHIN THE SUBDIVISION, BUT NOT OTHERWISE, THE PUBLIC WATER MAIN SYSTEM WILL BE DESIGNED FOR A MINIMUM FIRE FLOW DEMAND OF 250 GPM CONTINUOUSLY FOR A MINIMUM OF TWO HOURS AT 20 PSI RESIDUAL PRESSURE TO MEET TCEQ FIRE FLOW REQUIREMENTS FOR RESIDENTIAL DEVELOPMENT. THE FIRE FLOW REQUIREMENTS FOR INDIVIDUAL STRUCTURES MUST BE REVIEWED PRIOR TO APPROVAL IN ACCORDANCE WITH THE PROCEDURES SET FORTH BY THE ATASCOSA COUNTY FIRE MARSHAL.
6) THE NUMBER OF WATER EQUIVALENT DWELLING UNITS (EDUS) FOR THE SUBDIVISION PLAT IS LIMITED TO THE NUMBER KEPT ON FILE AT BENTON CITY WSC.
7) THIS PLAT DOES NOT AMEND, ALTER, RELEASE OR OTHERWISE AFFECT ANY EXISTING EASEMENT HELD BY BENTON CITY WSC UNLESS THE CHANGES TO SUCH EASEMENTS ARE DESCRIBED HEREON.

BENTON CITY WSC PLAT NOTES:

EASEMENT CERTIFICATE
THE OWNER OF THE LAND SHOWN ON THIS PLAT AND WHOSE NAME IS SUBSCRIBED HERETO, IN PERSON OR THROUGH A DULY AUTHORIZED AGENT, DEDICATES TO BENTON CITY WATER SUPPLY CORPORATION OF LYTLE, TEXAS, ITS SUCCESSORS AND ASSIGNS, A PERPETUAL EASEMENT WITH THE RIGHT TO ERECT, CONSTRUCT, INSTALL AND LAY OVER AND ACROSS THOSE AREAS MARKED AS "WATERLINE EASEMENT" AND IN ALL STREETS AND BYWAYS, SUCH PIPELINES, SERVICE LINES, WATER METERS, AND OTHER WATER SYSTEM APPURTENANCES AS IT REQUIRES, TOGETHER WITH THE RIGHT OF INGRESS AND EGRESS, THE RIGHT TO REMOVE FROM SAID LAND ALL TREES, SHRUBS, GRASSES, PAVEMENTS, FENCES, STRUCTURES, IMPROVEMENTS OR OTHER OBSTRUCTIONS WHICH MAY INTERFERE WITH THE FACILITY OR THE ACCESS THERETO. IT IS AGREED AND UNDERSTOOD THAT NO BUILDING CONCRETE SLAB OR WALL WILL BE PLACED WITHIN SAID EASEMENT AREAS. NO OTHER UTILITIES MAY BE LOCATED WITH 36" PARALLEL TO WATER LINES.

ANY MONETARY LOSS TO BENTON CITY WSC RESULTING FROM MODIFICATIONS REQUIRED OF UTILITY EQUIPMENT LOCATED WITHIN SAID EASEMENT DUE TO GRADE CHANGE OR GROUND ELEVATION ALTERATION SHALL BE CHARGED TO THE PERSON OR PERSONS DEEMED RESPONSIBLE FOR SAID GRADE CHANGES OR GROUND ELEVATION ALTERATIONS. UPON ENTERING IN AND UPON SAID EASEMENT, THE DISTRICT WILL ENDEAVOR TO RESTORE THE LAND SURFACE TO A USABLE CONDITION BUT IS NOT OBLIGATED TO RESTORE IT TO A PRE EXISTING CONDITION.

THIS SUBDIVISION PLAT HAS BEEN SUBMITTED TO AND APPROVED FOR EASEMENTS, UPON REQUEST OF THE CUSTOMER AND PAYMENT OF THE REQUIRED FEES, THE WSC WILL PROVIDE DOMESTIC WATER SERVICE TO EACH LOT IN THIS SUBDIVISION, BY AGREEMENT WITH THE DEVELOPER.

BENTON CITY WATER SUPPLY CORPORATION _____ DATE _____

LOT SUMMARY TABLE				
LOT SIZE	NO. OF LOTS	WATER WELL	COLLECTIVE SEWER	OSSF
< 2.5 AC.	6			X
2.5-10 AC.	0			
> 10 AC.	0			
TOTAL	6			

CERTIFICATE OF COUNTY ATTORNEY

ALL REQUIREMENTS OF THE SUBDIVISION ORDER CURRENTLY IN EFFECT HAVE BEEN MET ACCORDING TO MY BEST KNOWLEDGE AND BELIEF, AND THIS PLAT IS APPROVED FOR FINAL SUBMISSION.

_____
COUNTY ATTORNEY

CERTIFICATE OF THE PRECINCT COMMISSIONER

I, THE UNDERSIGNED COMMISSIONER IN THE PRECINCT IN WHICH THE LAND SUBDIVIDED ACCORDING TO THE PLAT TO WHICH THIS CERTIFICATE IS PRESENTED, HEREBY CERTIFY THAT I HAVE REVIEWED THE SAID PLAT AND THAT ALL REQUIREMENTS OF ATASCOSA COUNTY FOR THE PRESENTATION OF THE PLAT FOR FINAL APPROVAL HAVE BEEN FULLY MET TO THE BEST OF MY KNOWLEDGE AND BELIEF.

_____
COMMISSIONER 1

CERTIFICATE OF FINAL APPROVAL

APPROVED BY THE COMMISSIONERS COURT OF ATASCOSA COUNTY, TEXAS,

THIS _____ DAY OF _____, 2026.

_____
ATASCOSA COUNTY JUDGE

_____ _____
COMMISSIONER PRECINCT 1 COMMISSIONER PRECINCT 2

_____ _____
COMMISSIONER PRECINCT 3 COMMISSIONER PRECINCT 4

STATE OF TEXAS:
COUNTY OF ATASCOSA:

THE OWNER OF THE LAND SHOWN ON THIS PLAT, IN PERSON OR THROUGH A DULY AUTHORIZED AGENT, DEDICATES THE USE OF THE PUBLIC, EXCEPT AREAS IDENTIFIED AS PRIVATE, FOREVER ALL STREETS, ALLEYS, PARKS, WATERCOURSES, DRAINS, EASEMENTS, AND PUBLIC PLACES THEREON SHOWN FOR THE PURPOSE AND CONSIDERATION THEREIN EXPRESSED. ADDITIONALLY, THE OWNERS AGREE TO EXTEND PUBLIC UTILITIES LISTED ON THIS PLAT ADJACENT TO EACH PLATTED LOT BEFORE SAID LOT IS SOLD.

_____
AUTHORIZED AGENT: NATE THOMPSON
TEXAS T&P HOLDINGS, LLC
P.O. BOX 171174, SAN ANTONIO, TX 78217

STATE OF TEXAS:
COUNTY OF ATASCOSA:

BEFORE ME, THE UNDERSIGNED AUTHORITY, ON THIS DAY PERSONALLY APPEARED NATE THOMPSON, KNOWN TO ME TO BE THE PERSON WHOSE NAME IS SUBSCRIBED TO THE FORGOING INSTRUMENT AND ACKNOWLEDGED THAT HE EXECUTED THE SAME FOR THE PURPOSE AND CONSIDERATION THEREIN EXPRESSED AND IN THE CAPACITY THEREIN STATED.

GIVEN UNDER MY HAND AND SEAL OF OFFICE THIS _____ DAY OF _____, 2026.

_____
NOTARY PUBLIC IN AND FOR THE STATE OF TEXAS

STATE OF TEXAS:
COUNTY OF BURNET:

I, K.C. LUST, A REGISTERED PROFESSIONAL LAND SURVEYOR IN THE STATE OF TEXAS, DO HEREBY CERTIFY THAT THIS PLAT WAS PREPARED FROM AN ACTUAL AND ACCURATE SURVEY MADE ON THE GROUND OF THE PROPERTY LEGALLY DESCRIBED HEREON AND THAT THE CORNER MONUMENTS SHOWN HEREON WERE PROPERLY PLACED UNDER MY PROFESSIONAL SUPERVISION, IN ACCORDANCE WITH THE SUBDIVISION REGULATIONS OF ATASCOSA COUNTY, TEXAS.

WITNESS MY HAND AND OFFICIAL SEAL THIS 22ND DAY OF SEPTEMBER, 2026.

_____
K.C. LUST, TEXAS R.P.L.S. NO. 5273
CUPLIN & ASSOCIATES, LAND SURVEYORS & PLANNERS
1500 OLLIE LN. MARBLE FALLS, TX 78654

STATE OF TEXAS
REGISTERED
K.C. LUST
5273
PROFESSIONAL
LAND SURVEYOR

I, MARSHAL BREWER, A LICENSED REGISTERED PROFESSIONAL ENGINEER IN THE STATE OF TEXAS, DO HEREBY CERTIFY THAT THIS PLAT COMPLIES WITH ALL THE SUBDIVISION AND FLOODPLAIN MANAGEMENT ORDINANCES ADOPTED BY ATASCOSA COUNTY, TEXAS TO THE BEST OF MY KNOWLEDGE AND THE PLAT ACCURATELY REFLECTS THE GENERAL LOCATION (OR ABSENCE) OF ALL SENSITIVE FEATURES IN ACCORDANCE WITH THE TERMS OF THE TEXAS COMMISSION ON ENVIRONMENTAL QUALITY IN CFR 30 TEXAS ADMINISTRATIVE CODE 213.3 TO THE BEST OF MY KNOWLEDGE.

WITNESS MY HAND AND SEAL THIS 23RD DAY OF SEPTEMBER, 2026.

STATE OF TEXAS
MARSHAL BREWER
111299
LICENSED
PROFESSIONAL ENGINEER

_____
MARSHAL BREWER, P.E.
TEXAS REGISTRATION NO. 111299
4R ENGINEERING, PLLC
PO BOX 1466 LAMPASAS, TX 76550
TBPELS FIRM NO. 28281

PROJ NO. 26616
PREPARED FOR: TEXAS T&P HOLDINGS, LLC
TECH: D. MAULTSBY
APPROVED: K.C. LUST
FIELDWORK PERFORMED ON: 07/06/2026
FILE PATH: 26616\DWG\26616 Subdivision Plat 7-20-26.dwg
COPYRIGHT:2026 PROFESSIONAL FIRM NO: 10126900

1500 OLLIE LANE
MARBLE FALLS, TX. 78654
PH.325-388-3300/830-693-8815
WWW.CUPLINASSOCIATES.COM

SCALE 1" = 50'
0 25 50

DATE	NO.	DESCRIPTION
	2	
	1	

REVISIONS

1 OF 1 SHEET