PLAT OF

YERGER HEIGHTS SUBDIVISION

SITUATED IN THE N1/2 NW1/4 OF SECTION 32, T-1N, R-25E, M.P.M.
YELLOWSTONE COUNTY, MONTANA

Plat & Survey By Sage Engineers & Land Planners Inc. *Billings, Montana*

SCALE: 1" = 100'

OCTOBER — 1956

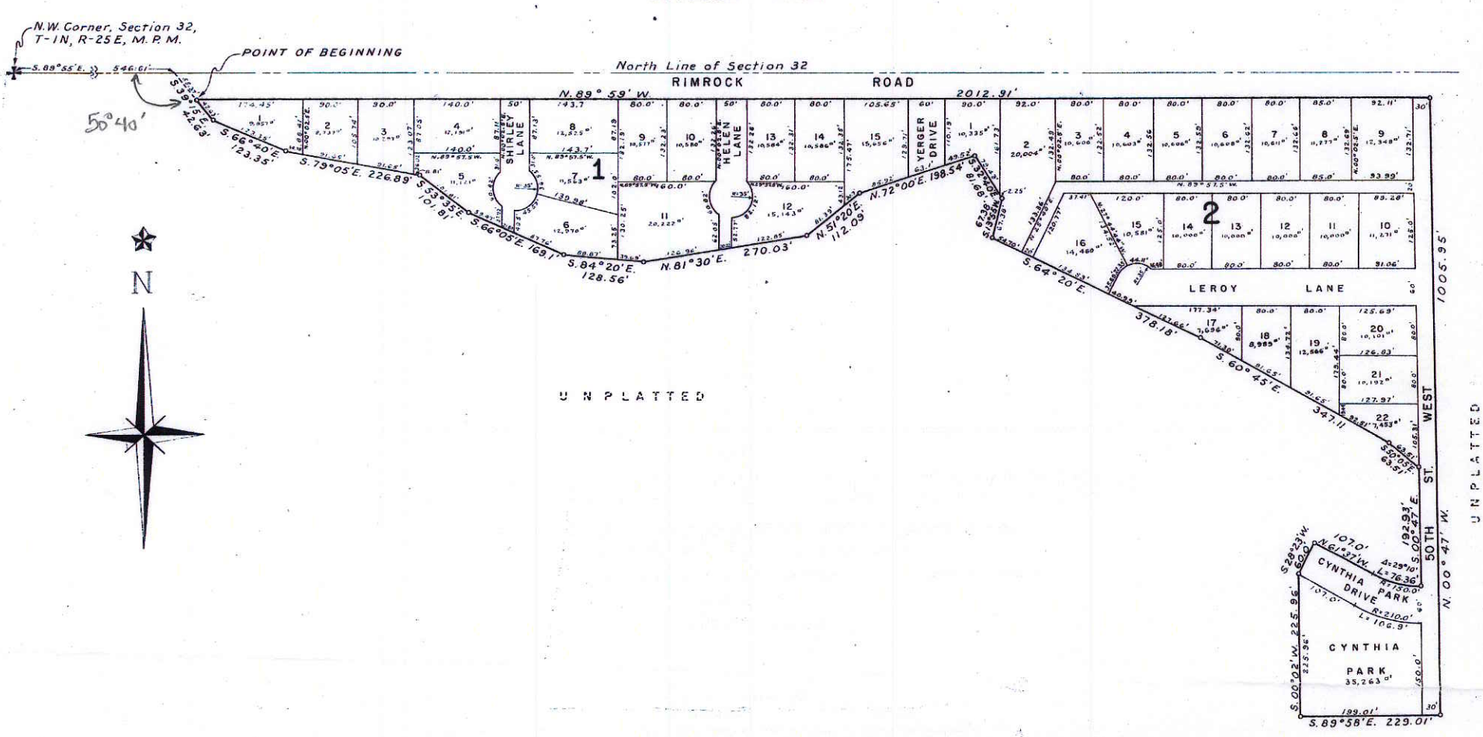

CERTIFICATE OF DEDICATION:

KNOW ALL MEN BY THESE PRESENTS: That Henry Yerger and Helen Marie Yerger, husband and wife, owners of the following described tract of land, do hereby certify that they have caused to be surveyed, subdivided and platted into lots, blocks, streets and alleys as shown by the plat hereto attached, the following described tract of land being situated in the N1/2, of Section 32, T-1N, R-25E, Principal Meridian, Yellowstone County, Montana, particularly described as follows, to wit: Beginning at a point which is [illegible] feet and [illegible] feet from the Northwest 2-rear 2 Section 32, T-1N, R-25E, Principal Meridian; thence S[illegible] a distance of 40.62 feet; thence S66°40'E a distance of 123.35 feet; thence S73°05'E a distance of 226.89 feet; thence S[illegible] a distance of 121.81 feet; thence S66°05'E a distance of 169.1 feet; thence S84°20'E a distance of 128.56 feet; thence N[illegible] a distance of [illegible] feet; thence N[illegible] a distance of 270.03 feet; thence N51°20'E a distance of 112.03 feet; thence N[illegible] a distance of [illegible] feet; thence N72°00'E a distance of 198.54 feet; thence S[illegible] a distance of [illegible] feet; thence S64°20'E a distance of 378.18 feet; thence S60°45'E a distance of 347.11 feet; thence S[illegible] a distance of [illegible] feet; thence [illegible] a distance of [illegible] feet; thence [illegible] a distance of [illegible] feet; thence [