Attachment C
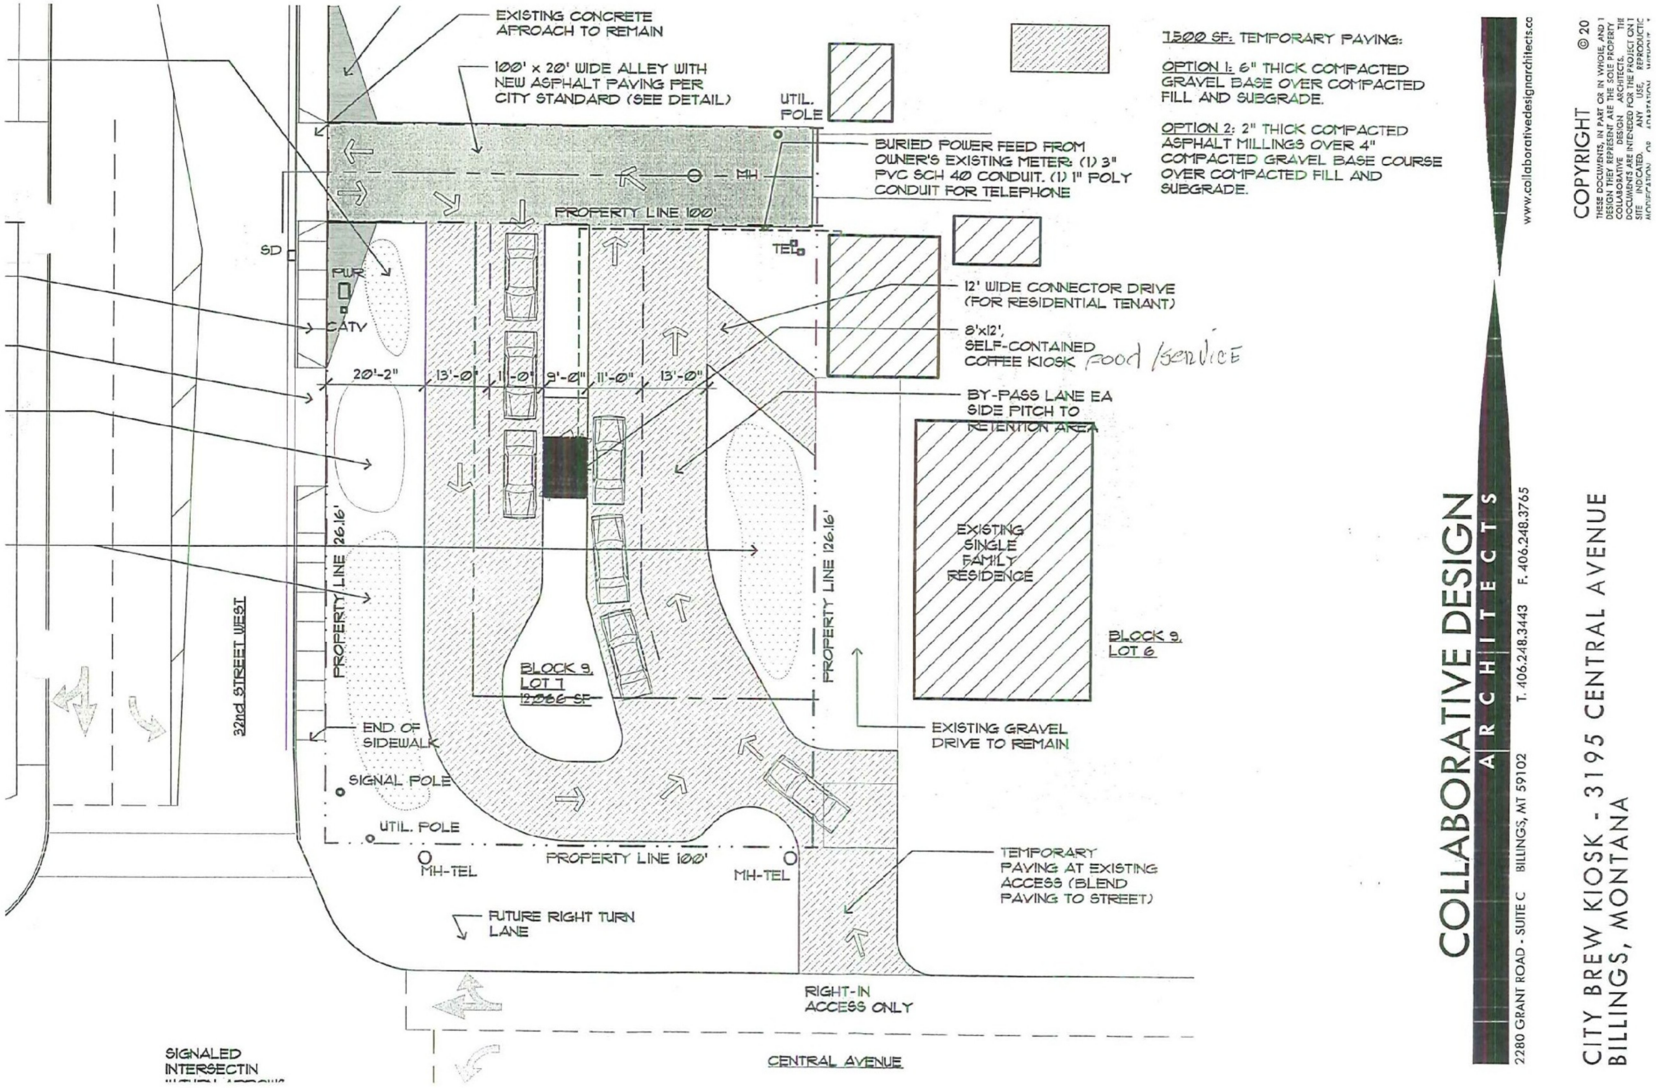
Site Plan –Special Review #891