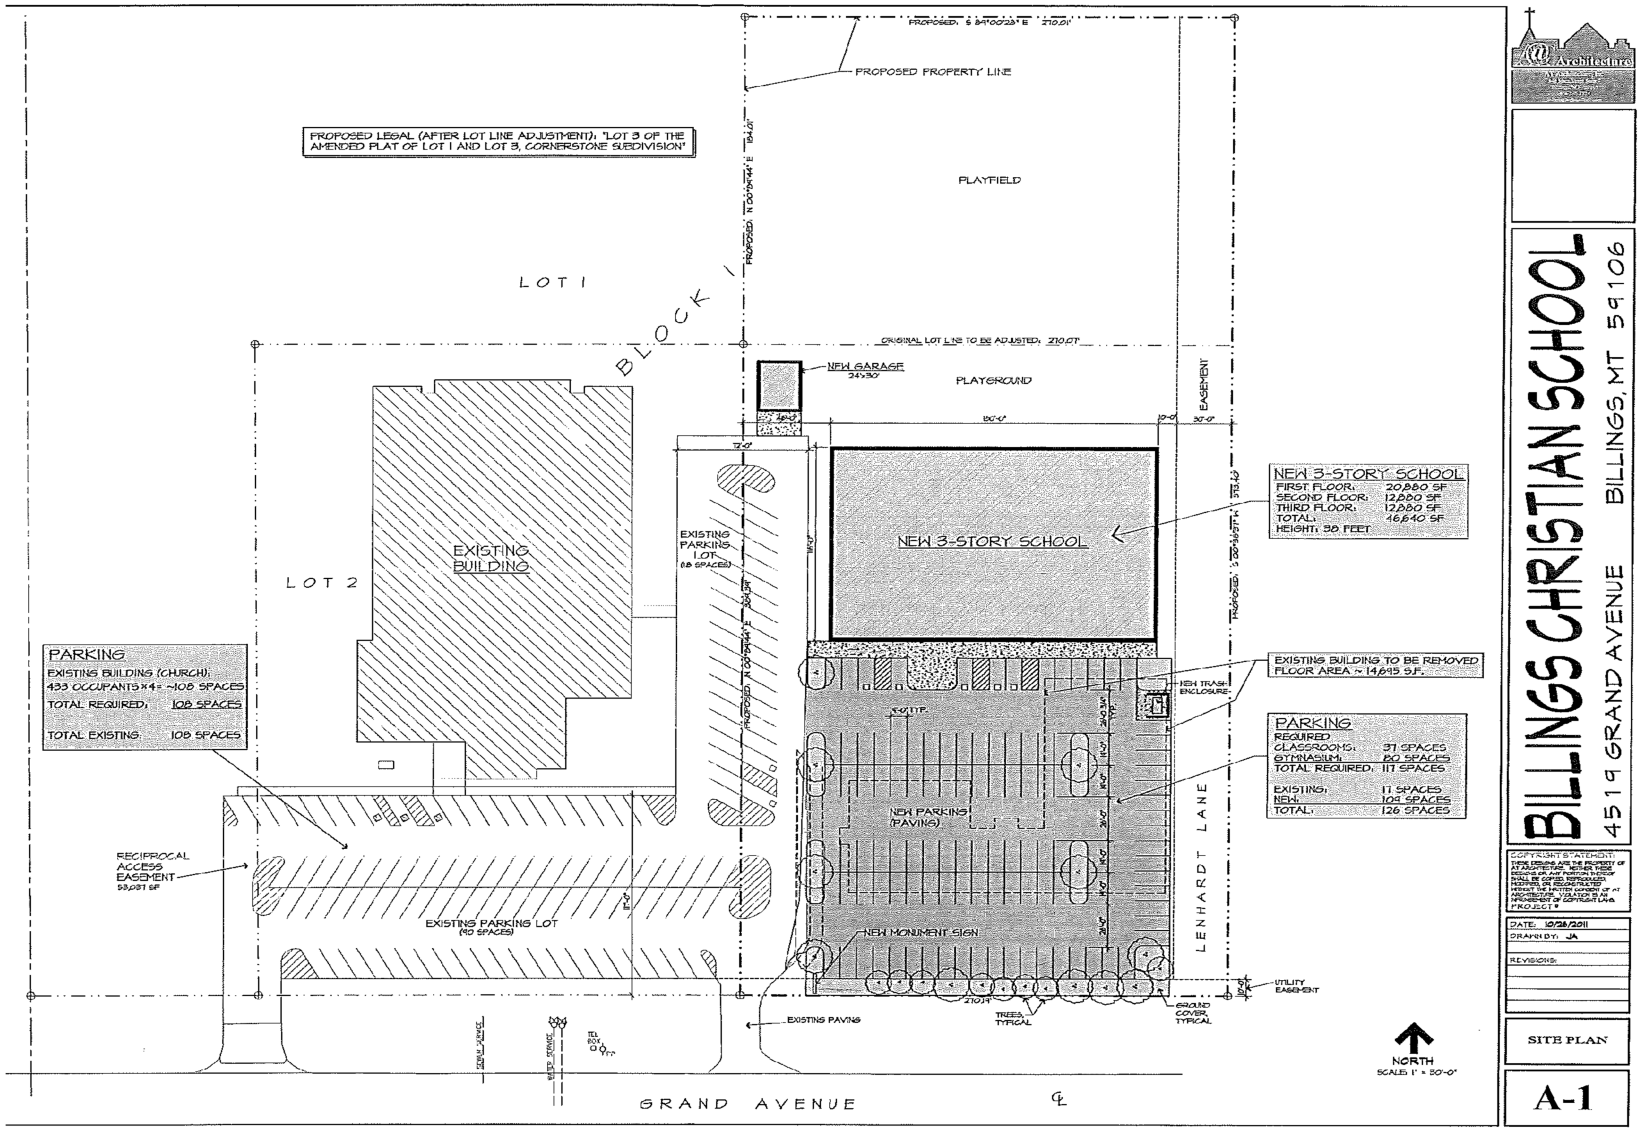# Attachment C
## Site Plan – SR #894