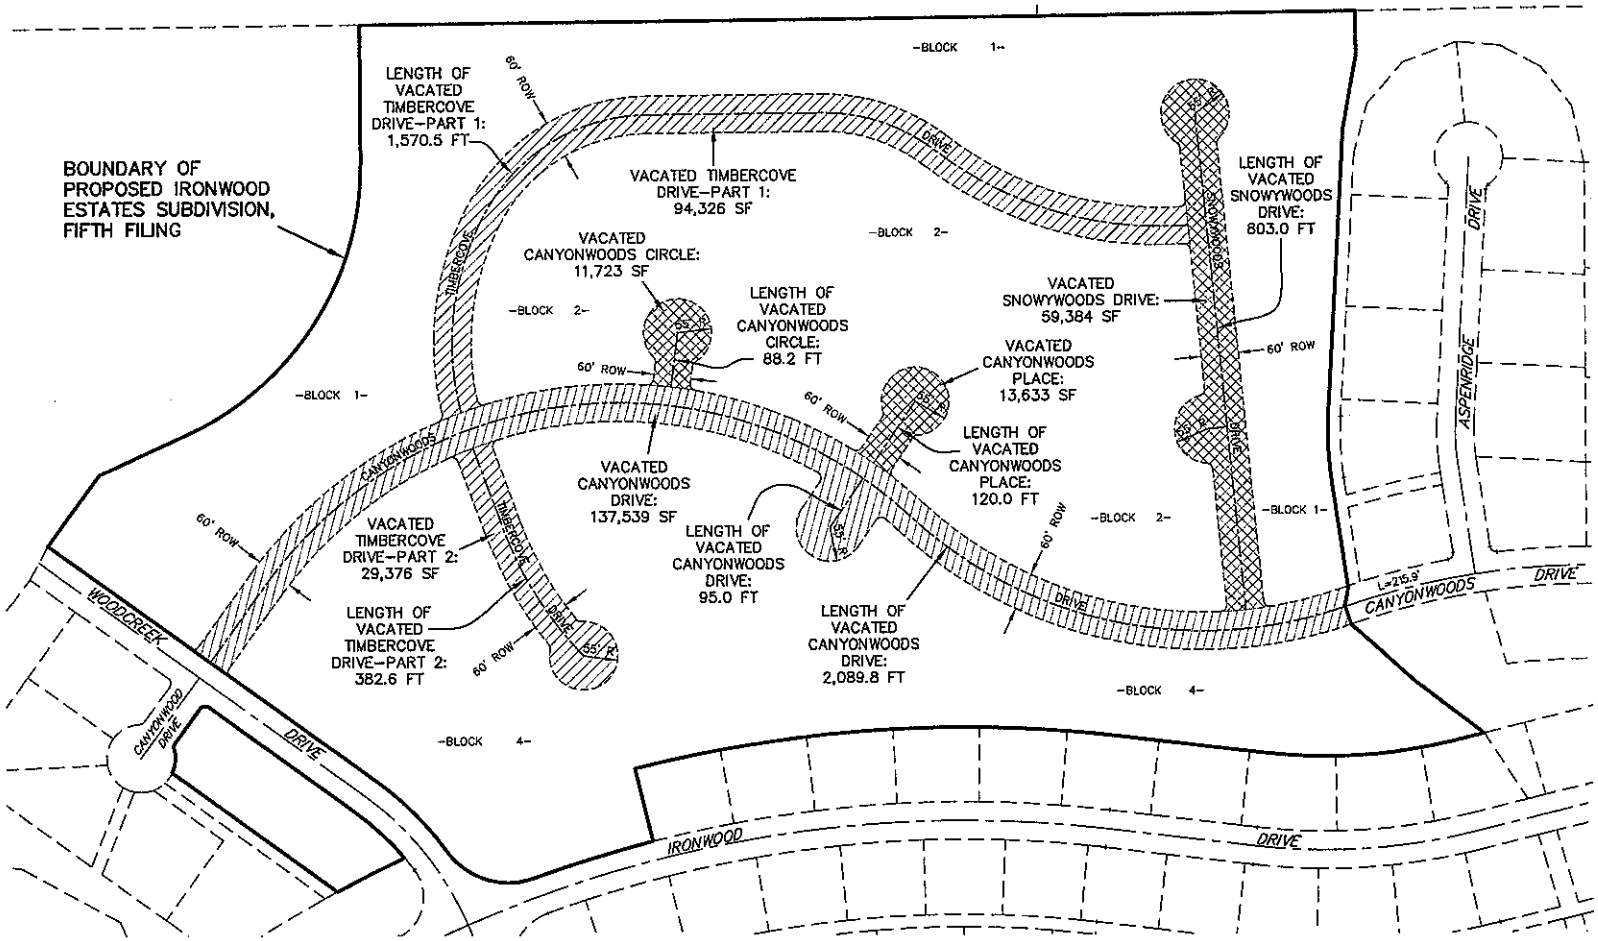

AREA OF VACATED CANYONWOODS DRIVE	137,539 sf
AREA OF VACATED CANYONWOODS CIRCLE	11,723 sf
AREA OF VACATED CANYONWOODS PLACE	13,633 sf
AREA OF VACATED TIMBERCOVE DRIVE	123,702 sf
AREA OF VACATED SNOWYWOODS DRIVE	59,384 sf
TOTAL VACATED RIGHT-OF-WAY AREA	345,981 sf

SANDERSON STEWART
www.sandersonstewart.com

PROPOSED IRONWOOD ESTATES SUBDIVISION, FIFTH FILING
SITUATED IN THE SE1/4, SECTION 24, T1N, R24E & SW1/4, SECTION 19, T1N, R25E, PMM
IN THE CITY OF BILLINGS, YELLOWSTONE COUNTY, MONTANA

RIGHT-OF-WAY VACATION WITHIN IRONWOOD ESTATES SUBDIVISION, FOURTH FILING

CAD: MDB
DATE: 3/25/11
REVISIONS:
APPROVED BY:
QUALITY ASSURANCE:

SCALE: 1"=200'
FILE: ROW VAC EX 2
PROJECT NO: 00063.57
SHEET 1 OF 1

P:\PROJ_ MANAGEMENT\00063_57_Ironwood_4th_Am_Plat_PC\Phase1_PW\CADD_C3D\SURVEY_DWG\ROW VACATION EXHIBIT 2.dwg, 11x17, 6/28/2012 2:53:44 PM, mbertram, 1:1