PLAT OF

HIGH SIERRA SUBDIVISION, 5th FILING

BEING LOT 1, BLOCK 1 OF MARISELA SUBDIVISION
SITUATED IN THE NE1/4 & NW1/4 OF SECTION 17, T. 1 N., R. 26 E., P.M.M.,
IN THE CITY OF BILLINGS, YELLOWSTONE COUNTY, MONTANA

PREPARED FOR : HIGH SIERRA II INC. JUNE, 2012

PREPARED BY : SANDERSON STEWART BILLINGS, MONTANA

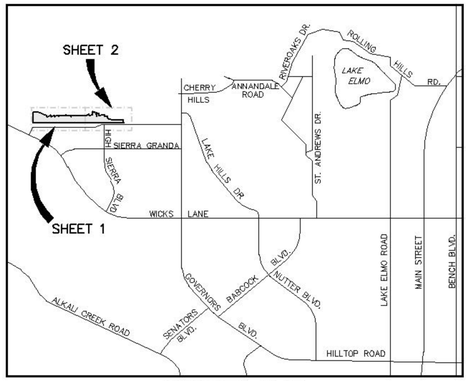

VICINITY MAP
NOT TO SCALE

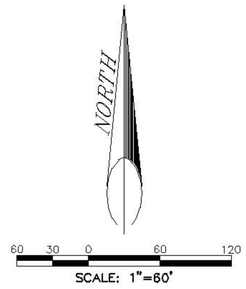

BASIS OF BEARING: PLAT OF MARISELA SUBDIVISION
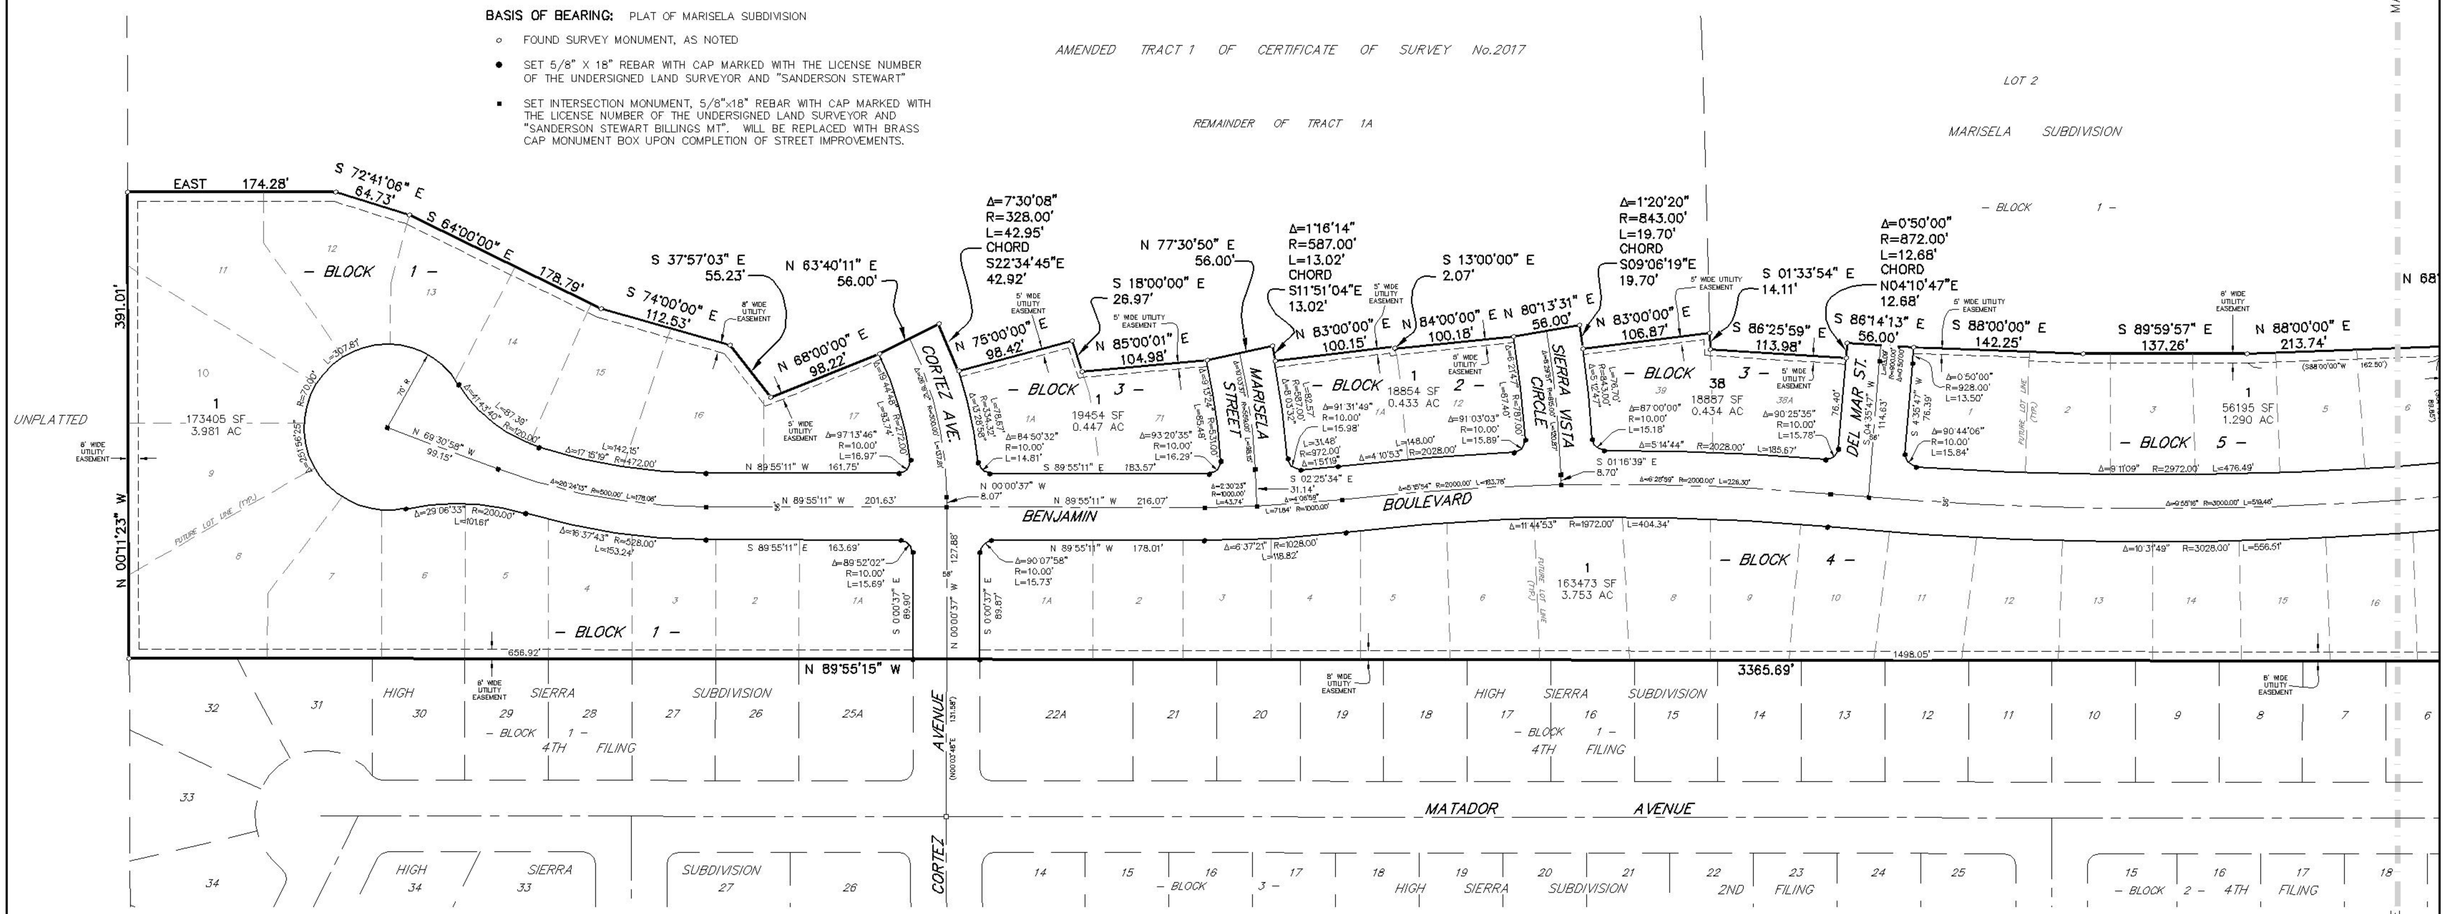
- o FOUND SURVEY MONUMENT, AS NOTED
- ● SET 5/8" X 18" REBAR WITH CAP MARKED WITH THE LICENSE NUMBER OF THE UNDERSIGNED LAND SURVEYOR AND "SANDERSON STEWART"
- ■ SET INTERSECTION MONUMENT, 5/8"x18" REBAR WITH CAP MARKED WITH THE LICENSE NUMBER OF THE UNDERSIGNED LAND SURVEYOR AND "SANDERSON STEWART BILLINGS MT". WILL BE REPLACED WITH BRASS CAP MONUMENT BOX UPON COMPLETION OF STREET IMPROVEMENTS.