PHASING EXHIBIT FOR

VINTAGE ESTATES SUBDIVISION

BEING TRACTS 1 AND 2 OF CERTIFICATE OF SURVEY No. 1877
SITUATED IN THE NW 1/4 OF SECTION 4 T. 1 S. R. 25 E. P.M.M.
YELLOWSTONE COUNTY MONTANA

PREPARED FOR : VINTAGE ESTATES LLC
PREPARED BY : SANDERSON STEWART
SCALE : 1" = 100'

DECEMBER, 2012
BILLINGS MONTANA

100' 50' 0 100' 200'

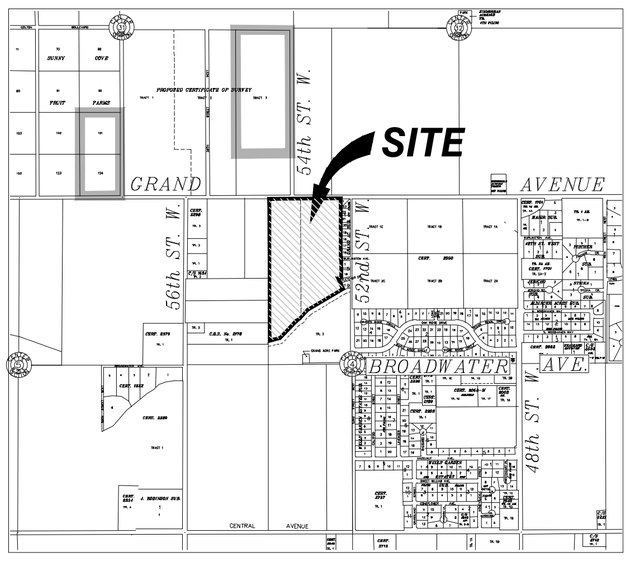

VICINITY MAP
NOT TO SCALE

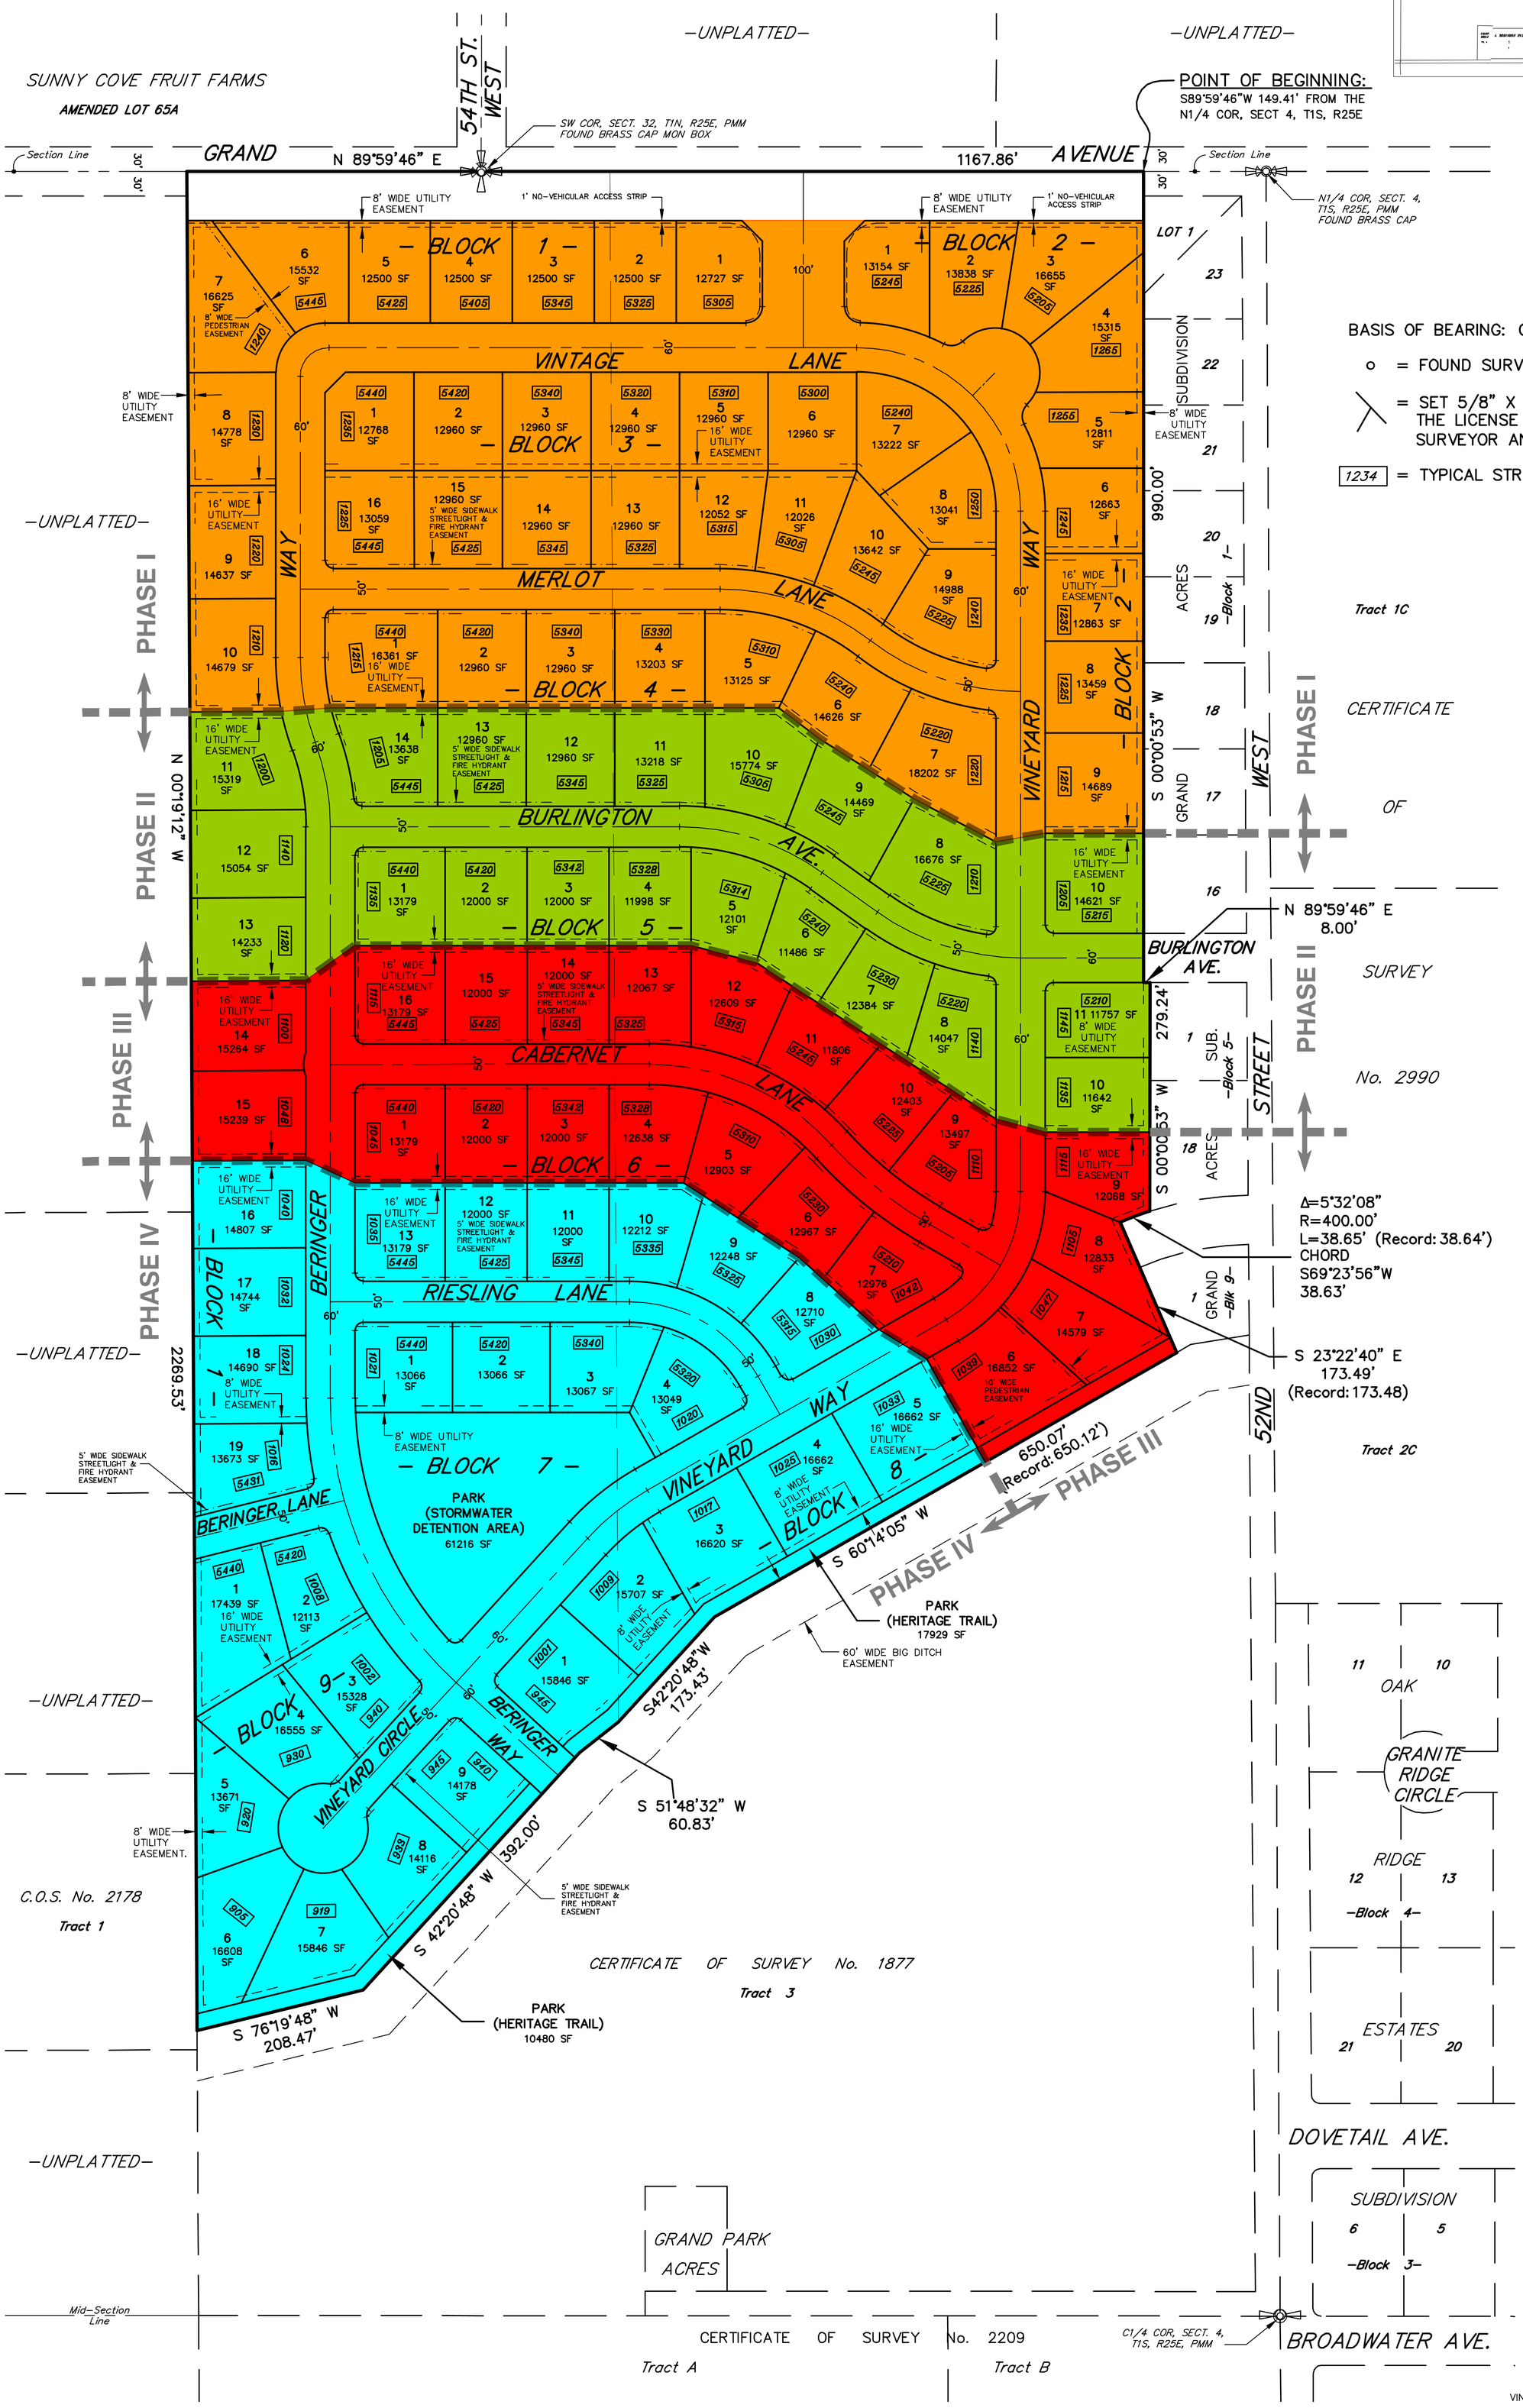

BASIS OF BEARING: CERTIFICATE OF SURVEY No. 1877

o = FOUND SURVEY MONUMENT AS NOTED

= SET 5/8" X 18" REBAR WITH CAP MARKED WITH THE LICENSE NUMBER OF THE UNDERSIGNED LAND SURVEYOR AND "ENGINEERING INC BILLINGS MT"

1234 = TYPICAL STREET ADDRESS