CURLY WILLOW CONDOS

BEING LOT 4 OF CURLY WILLOW SUBDIVISION
SITUATED IN THE SW1/4 SECTION 33, T.1S., R.25E., P.M.M.
YELLOWSTONE COUNTY, MONTANA

DATE: JUNE, 2012

PREPARED FOR: CONCRETE PARTNERS, L.L.P.

PREPARED BY: TIMOTHY GRANT

SCALE: 1"=60'

BASIS OF BEARINGS: NORTH LINE OF TRACTS 8 & 9
C O S 974 AMENDED N 89°57'28" E

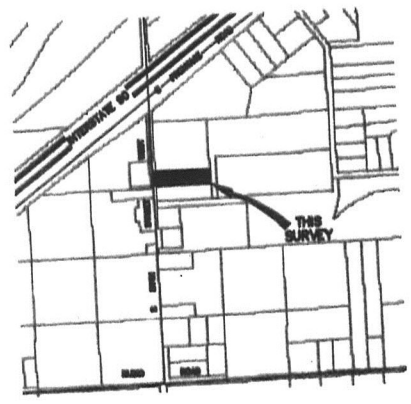

N
W E
S

MONUMENT LEGEND

O = FOUND AS NOTED

100 0 100 200
FEET
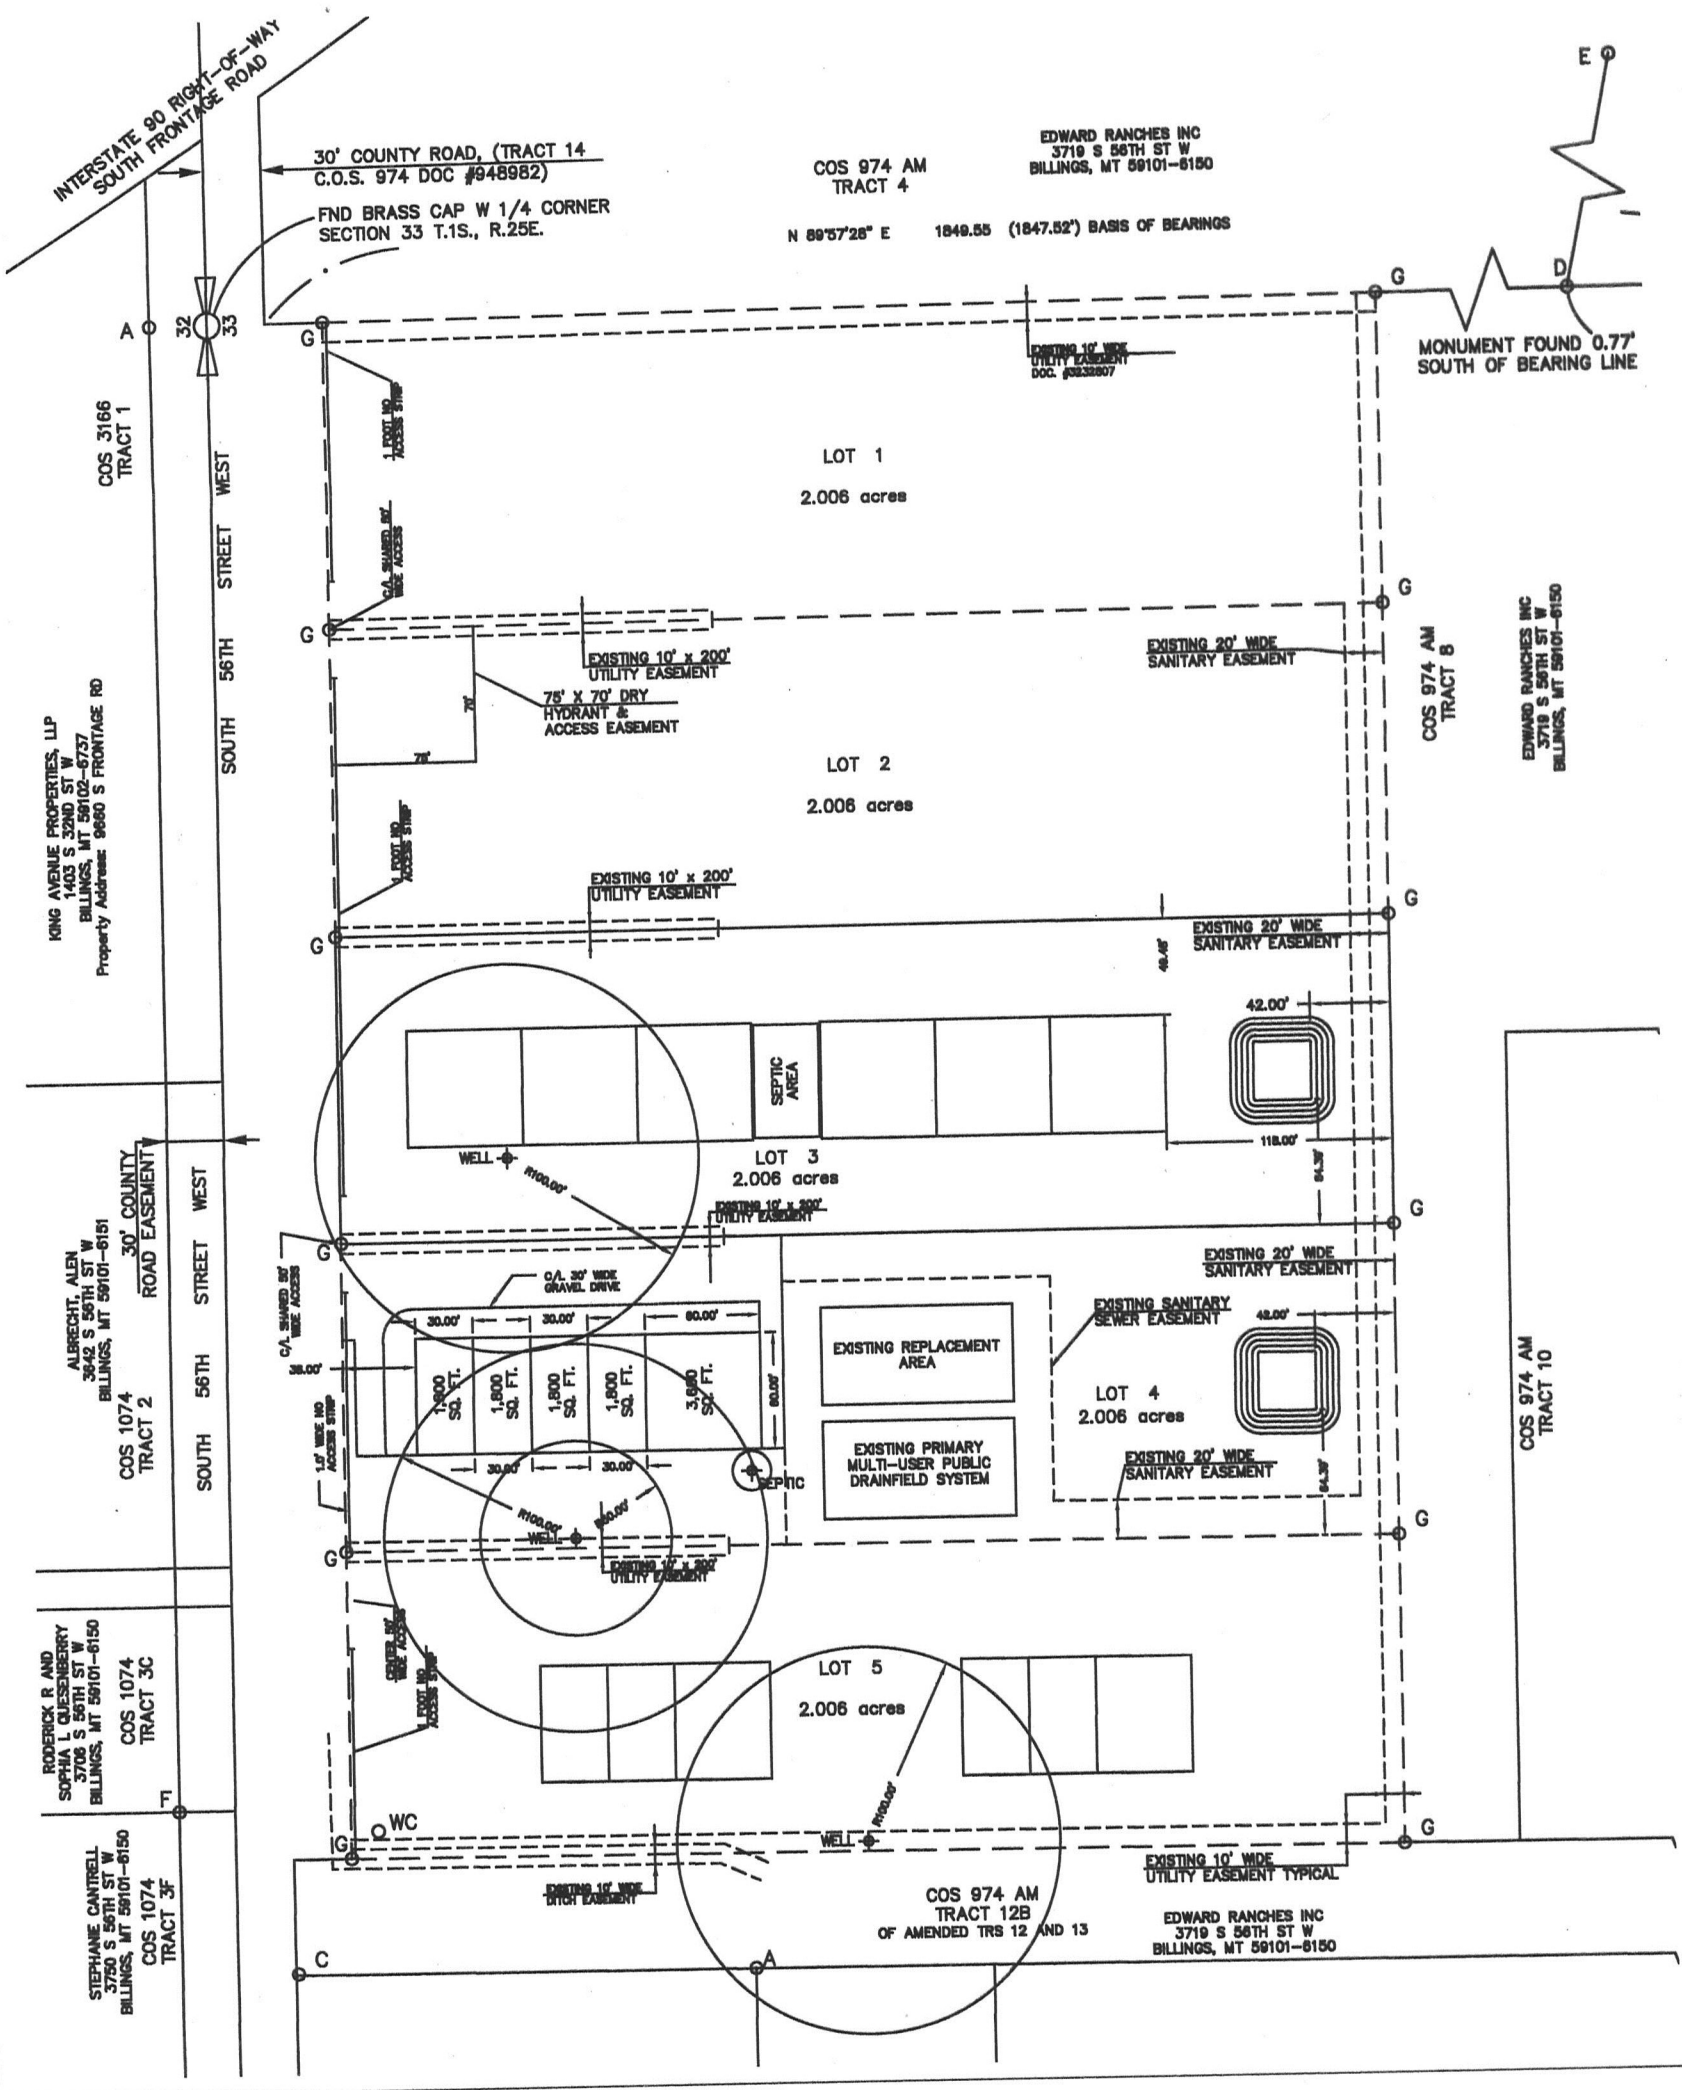
A FOUND 5/8" REBAR WITH ATLAS 27955 YPC
B FOUND 5/8" REBAR WITH BROKEN YPC
C FOUND 5/8" REBAR BENT WITH H M LUND 18275 YPC
D FOUND 5/8" REBAR WITH TREFTZ 25255 YPC
E FOUND 5/8" REBAR WITH H MEYERS 22015 RPC
F FOUND 5/8" REBAR WITH H M LUND 18275 YPC
G FOUND 5/8" REBAR WITH T GRANT 17513 YPC