EXHIBIT "A"

PROPOSED RIGHT-OF-WAY VACATION

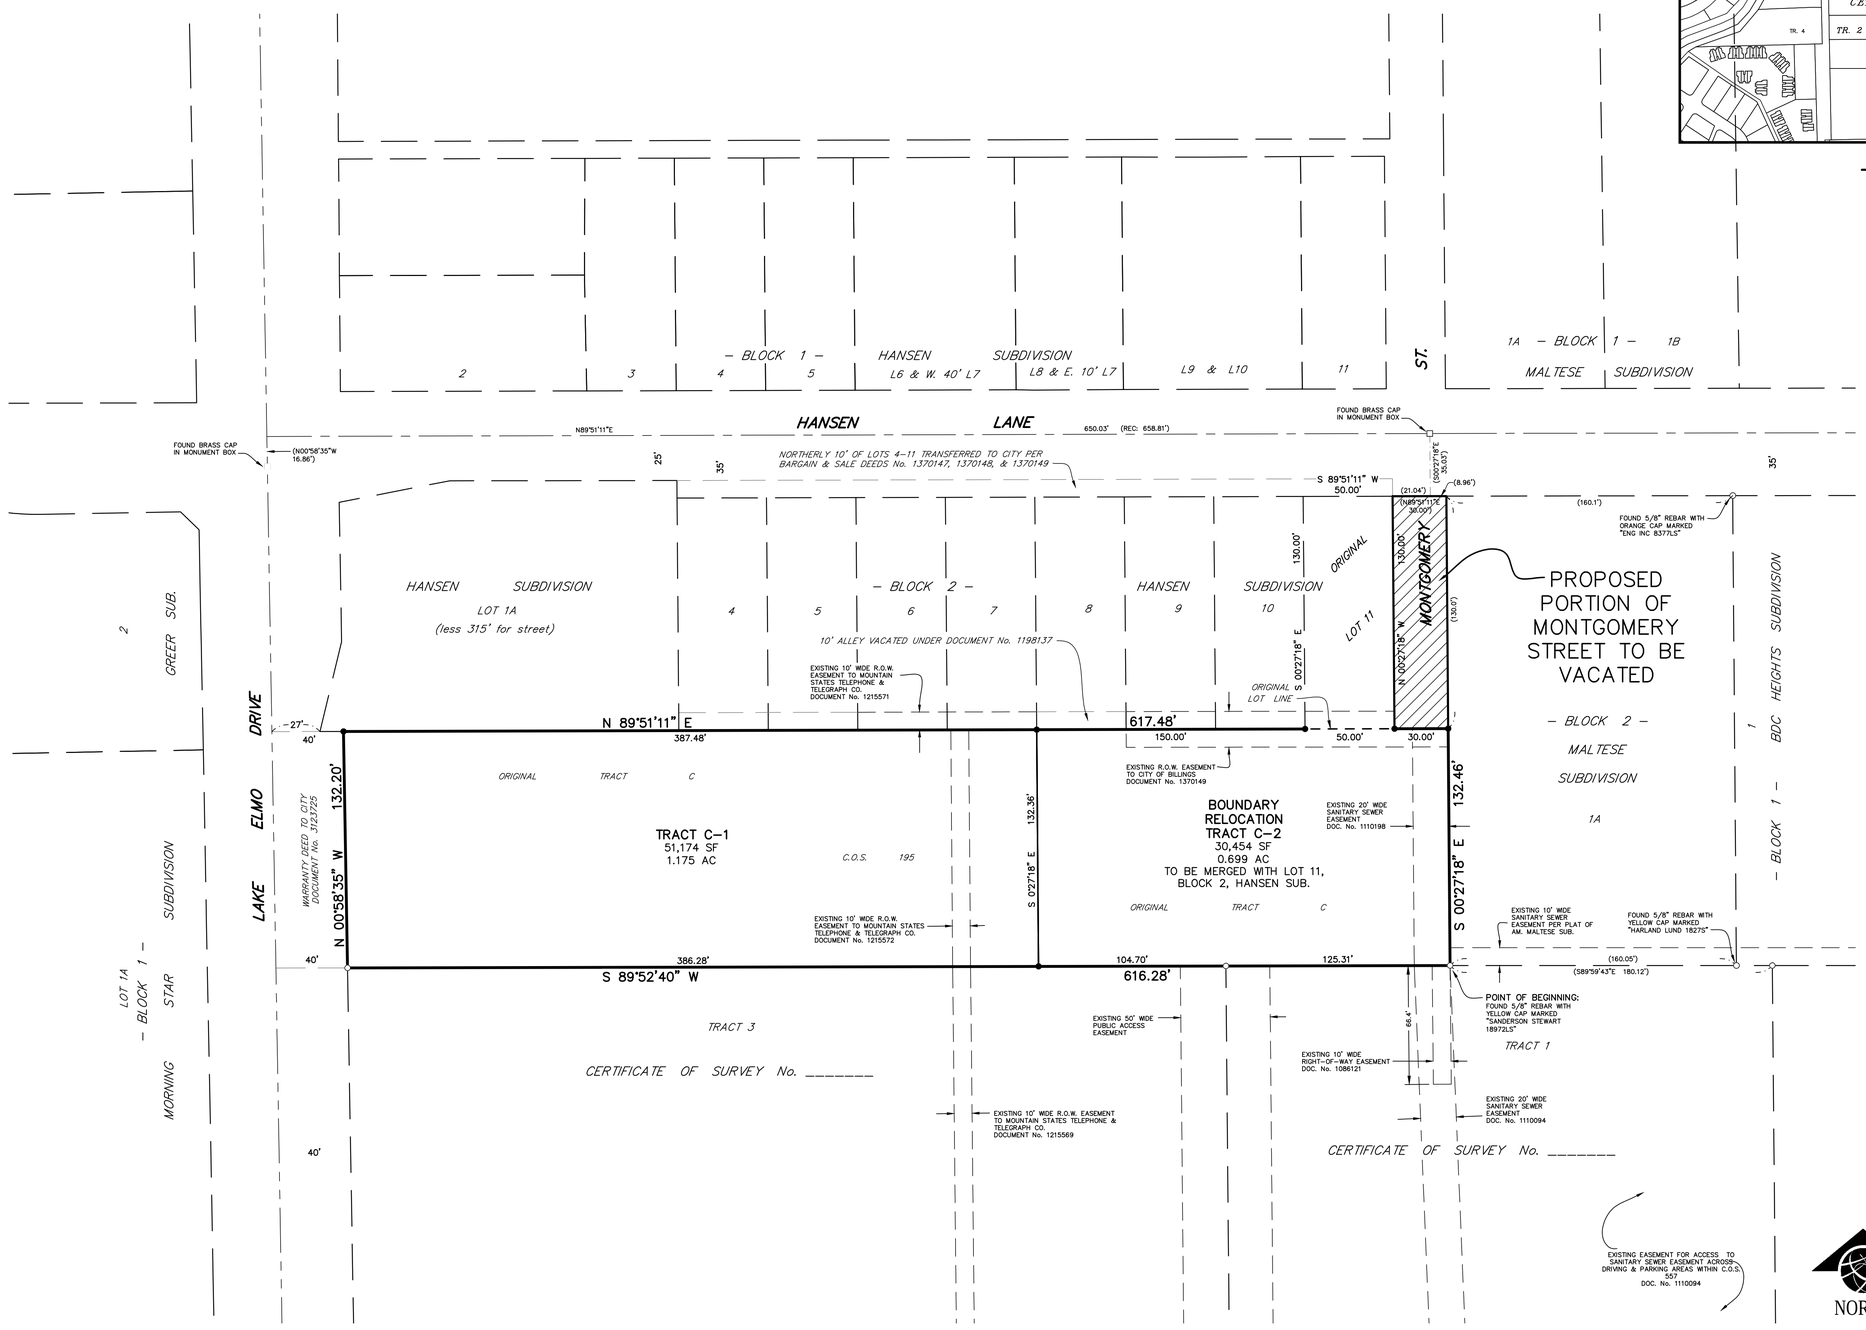

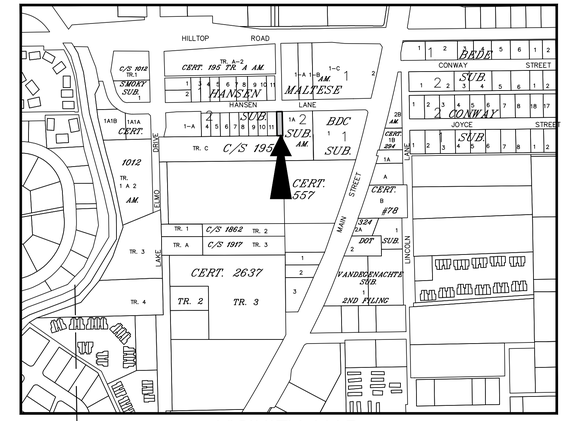

VICINITY MAP

NOT TO SCALE

NORTH

SCALE: 1" = 40'

TO PLAN AND DESIGN ENDURING COMMUNITIES...

SANDERSON STEWART

www.sandersonstewart.com

DATE:	01/19/2016
FILE:	15062_RW-VAC_EXHIBIT.DWG
PROJECT NO:	15062
CAD:	SRS
QUALITY ASSURANCE:	-

REVISIONS

DATE	DESCRIPTION
-	-
-	-
-	-
-	-
-	-
-	-
-	-

MONTGOMERY STREET

LOT 11, BLOCK 2 OF HANSEN LANE SUB.
LOT 1A, BLOCK 2 OF MALTESE SUB.

BILLINGS, MONTANA

RIGHT-OF-WAY VACATION EXHIBIT

1.0

© 2014 ALL RIGHTS RESERVED

P:\15062_Lake_Elmo_&_Hansen_Lane_Bndry_Svy_PMC\CADD_CSD\PRODUCTION_DWG\15062_RW-VAC_EXHIBIT.dwg, 24x36 SITE, 1/20/2016 9:45:02 AM, scampson, 1:1