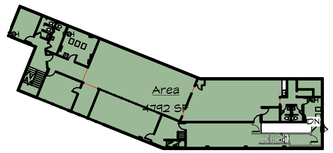

1 BASEMENT - GROSS AREA

A2.1 1/32" = 1'-0"

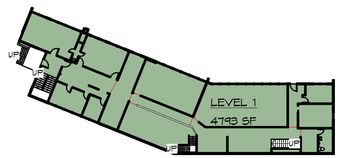

6 FIRST FLOOR - GROSS AREA

A2.1 1/32" = 1'-0"

GROSS BUILDING AREA	
Level	Area
Level 1	4793 SF
Basement	4792 SF
Grand total: 2	9585 SF

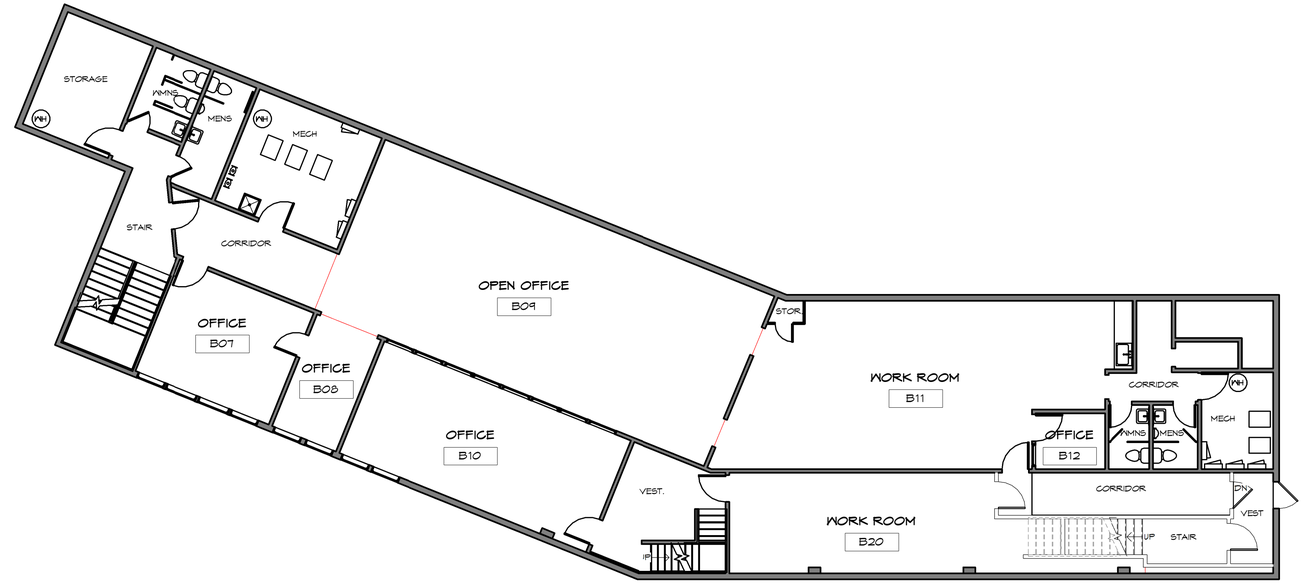

7 BASEMENT PLAN

A2.1 1/8" = 1'-0"

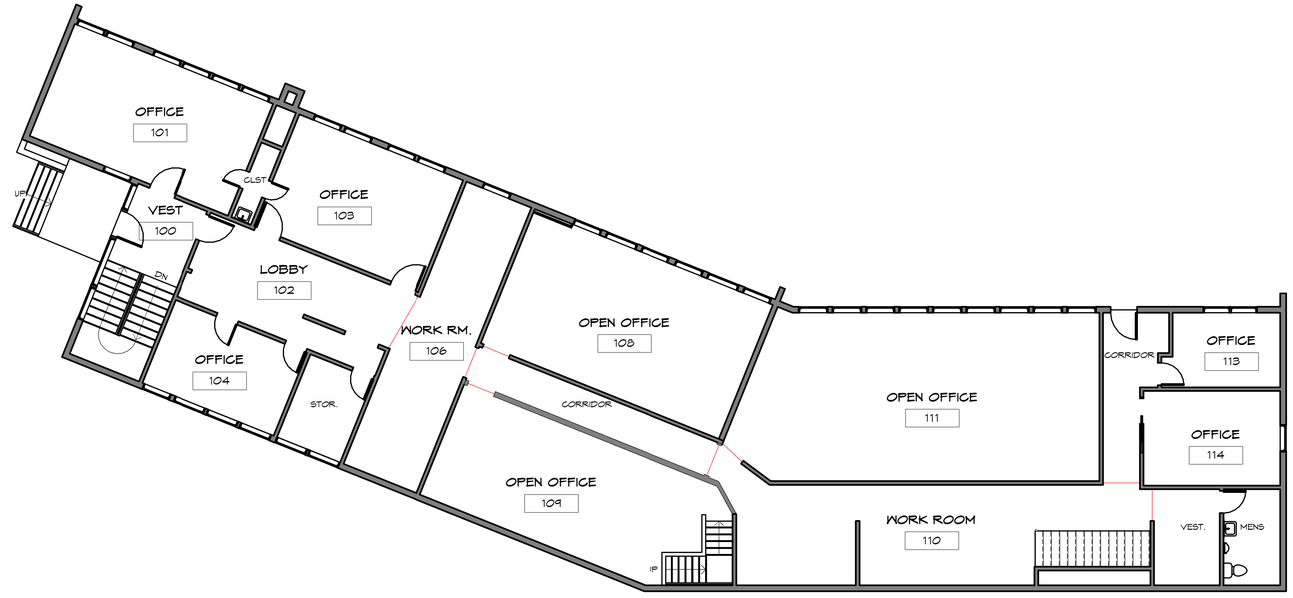

17 FIRST FLOOR PLAN

A2.1 1/8" = 1'-0"

No	Description	Date
1	Owner's Review	8.12.13

DRAWING: FLOOR PLANS

PROJECT: 1333 N. 27th Street

OWNER: ERNIE DUTTON

HIGH PLAINS ARCHITECTS
Email: chuck@highplainsarchitects.com
Phone: (406) 896-0250 • Fax: (406) 896-0255
2720 Minnesota Ave. • Billings, MT 59101
P.O. BOX 2203 • BILLINGS, MT 59103
www.highplainsarchitects.com

DRAWN BY: A.B.B.
PROJECT#: 21310
DATE: 8.12.13
REVISED: 1

A2.1

©