EMMA JEAN HEIGHTS SUBDIVISION 4th FILING

BEING PART OF EMMA JEAN HEIGHTS SUBDIVISION 3rd FILING BLK 19 LT 1A1
SITUATED IN THE NE ¼ OF SECTION 23
T1N, R26E, P.M.M.
CITY OF BILLINGS, YELLOWSTONE COUNTY, MONTANA
FOR: FELTON ASSOCIATES, INC.
BY: NORTHERN ENGINEERING AND CONSULTING, INC.
200 N 34th STREET
BILLINGS, MT 59101
DATE: 1-24-2020

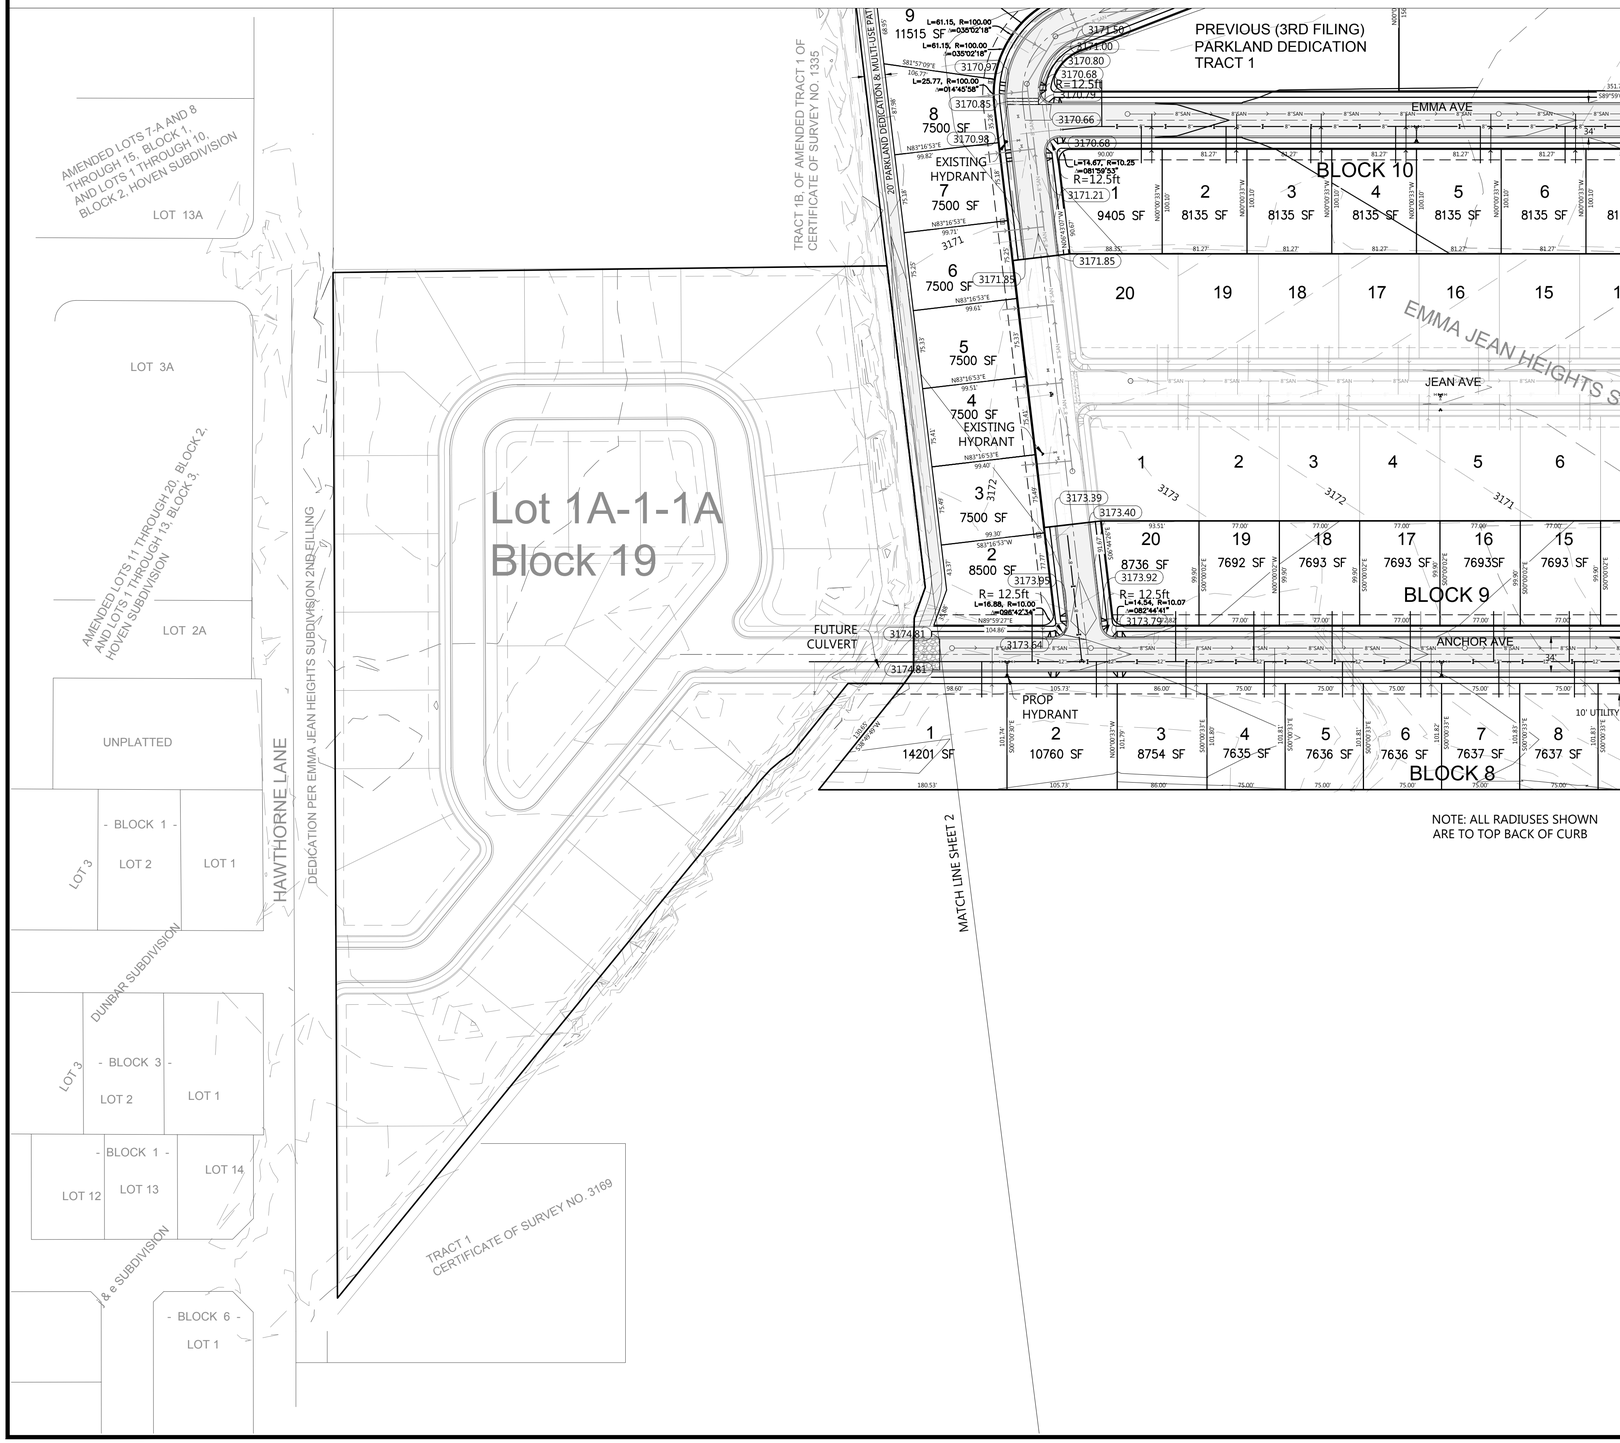

LEGEND

- FIRE HYDRANT
- WATER VALVE
- WATER TEE
- MANHOLE
- PROPOSED SANITARY SEWER
- PROPOSED WATER LINE
- EXISTING SANITARY SEWER
- EXISTING WATER LINE
- EXISTING STORM SEWER

0 70 140

EMMA JEAN HEIGHTS 4th FILING
Preliminary Plat

JOB NO : 19-148

DATE: 1/24/2020

NORTHERN ENGINEERING & CONSULTING, INC.
200 N 34th Street, Billings, MT 59101
Phone: 406-839-2217
email: info@necimt.com, web: www.neciusa.com

SHEET : 2 OF 2