N ←

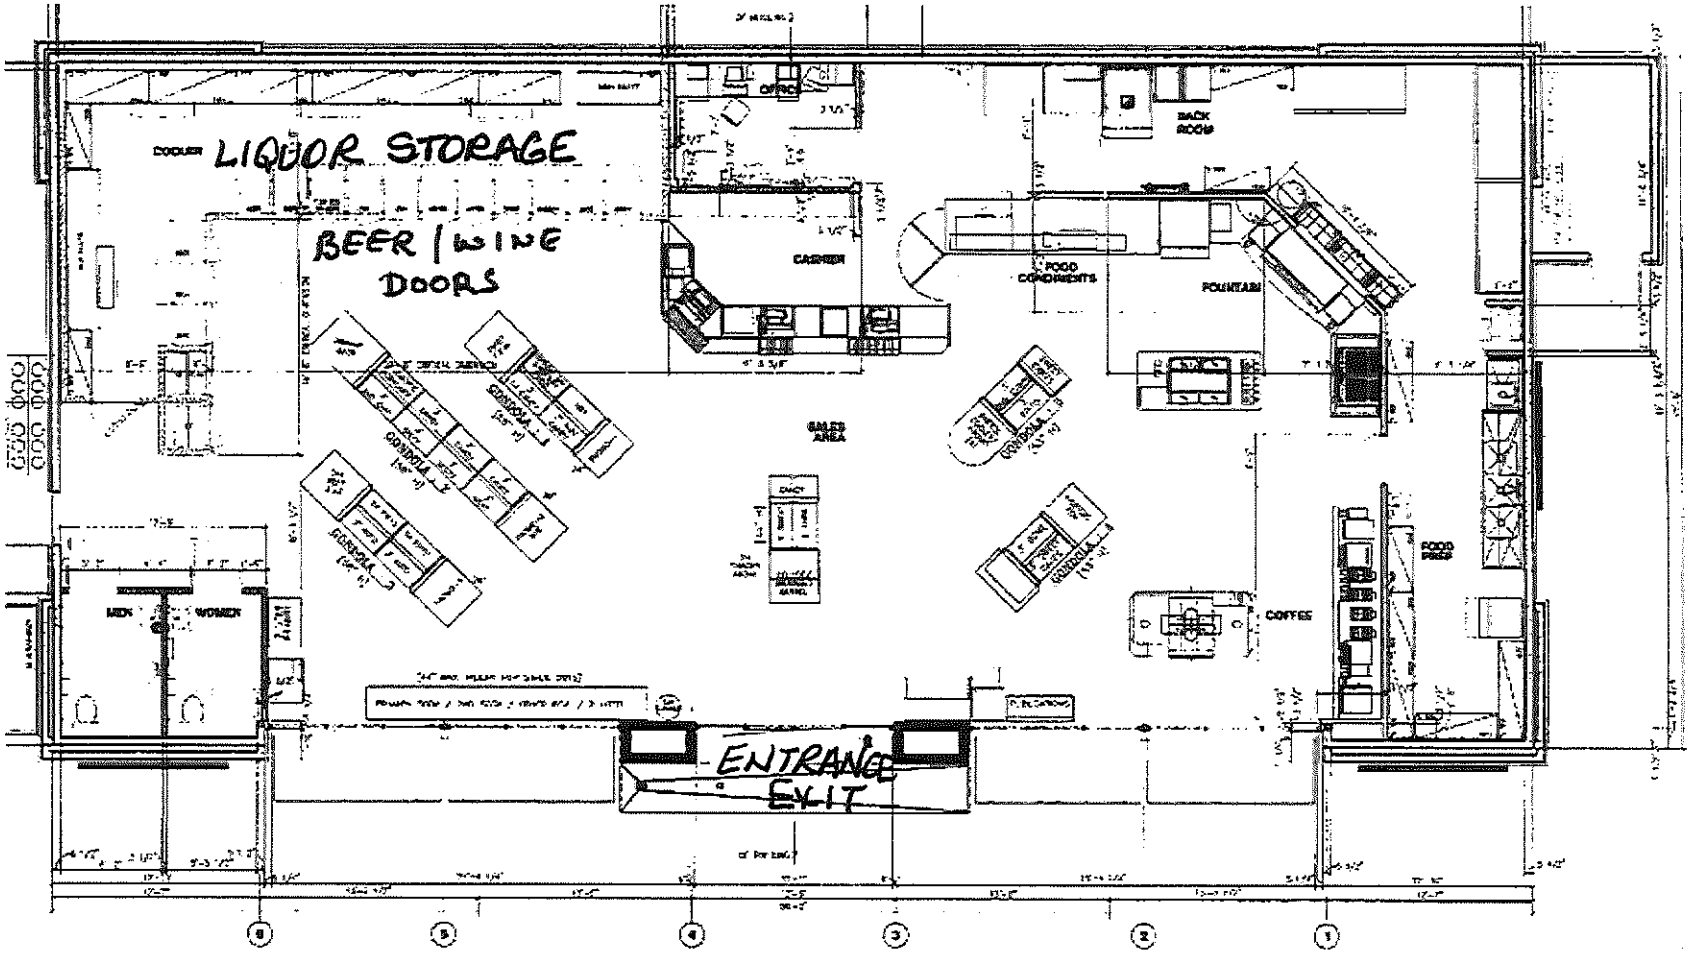
LIQUOR STORAGE
BEER / WINE
DOORS
COOLER
OFFICE
CASHIER
BACK ROOM
FOOD CONDIMENTS
FOUNTAIN
SALES AREA
GONDOLA
MEN
WOMEN
COFFEE
FOOD PREP
ENTRANCE
EXIT