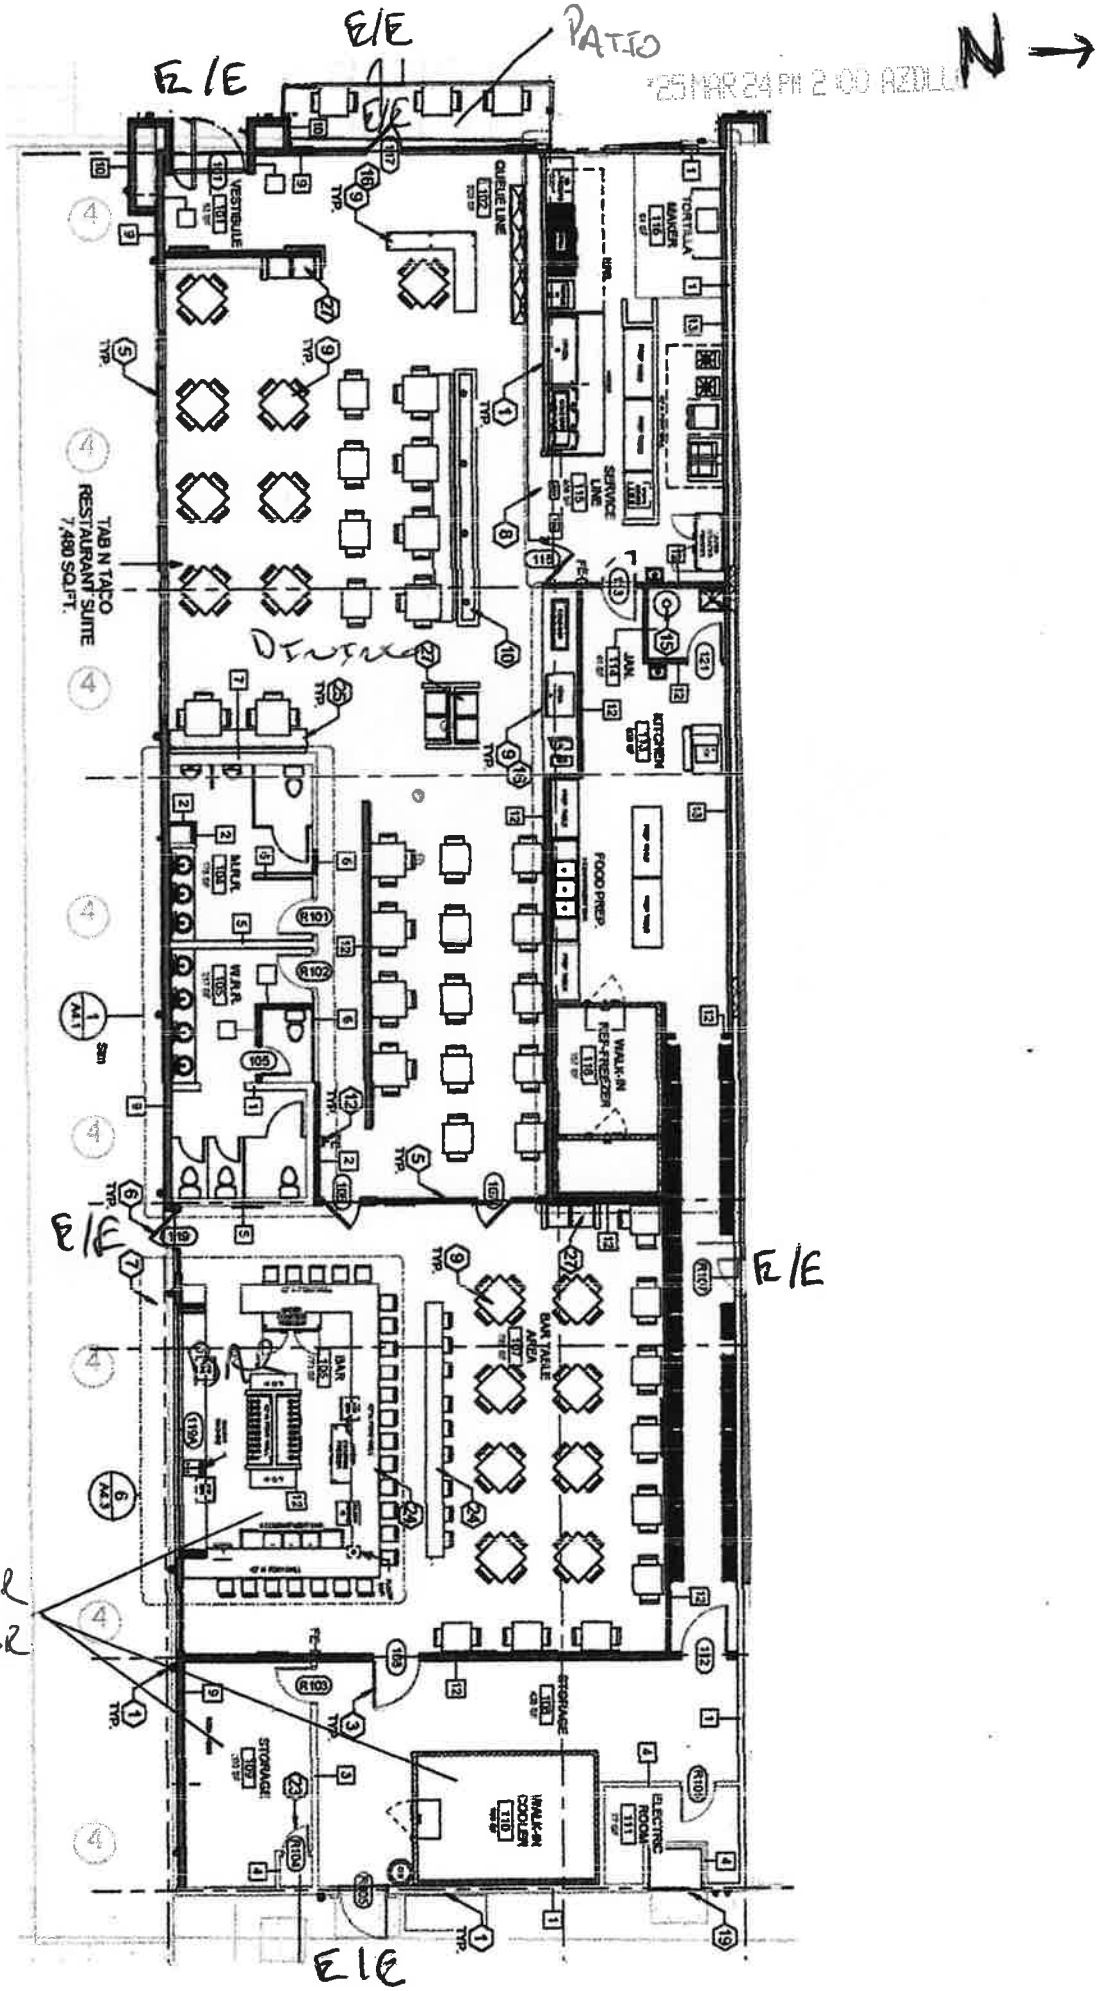
E/E
PATIO
E/E
E/E
E/E
E/E
N
'25 MAR 24 PM 2:00 RECEIVED
VESTIBULE
QUEUE LINE
TORTILLA MAKER
SERVICE LINE
TAB N TACO RESTAURANT SUITE 7,480 SQ.FT.
JAN.
KITCHEN
FOOD PREP.
WALK-IN REF-FREEZER
BAR
BAR TABLE AREA
STORAGE
WALK-IN COOLER
ELECTRIC ROOM
Dining
7,480 Sqft
Liquor Storage