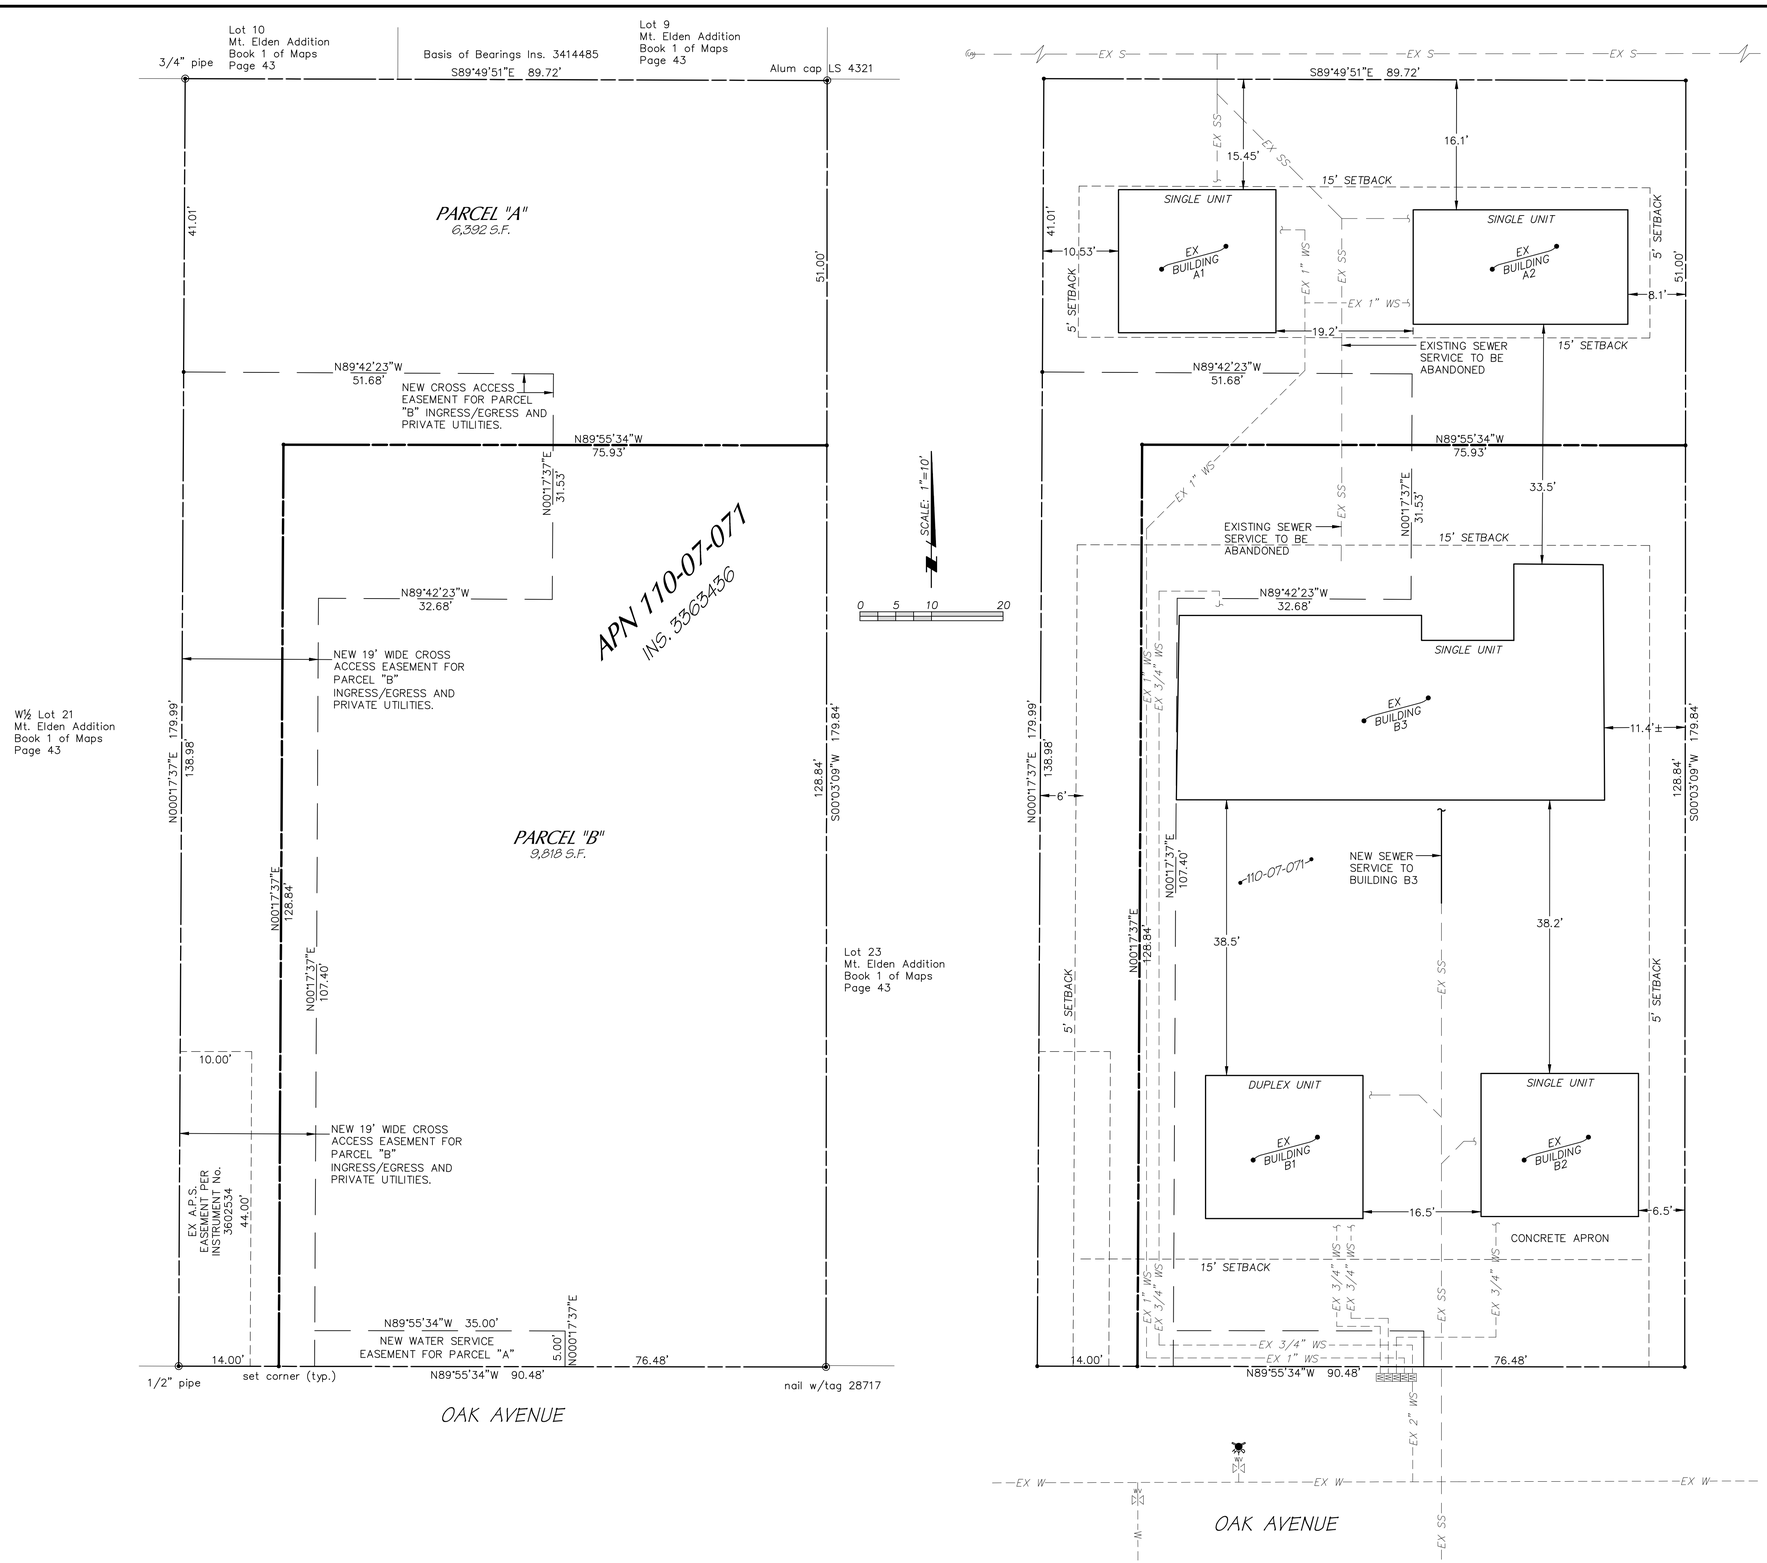

PRELIMINARY
NOT FOR CONSTRUCTION OR RECORDING

SHEET NO. 2 OF 2

COF PROJECT # N/A

Mogollon Inc
ENGINEERING & SURVEYING
411 W. Santa Fe Avenue
Flagstaff, Arizona 86001
Phone: 928-214-0214

9/14/20
MES# 20348

OAK 24
FINAL PLAT

REGISTERED LAND SURVEYOR
CERTIFICATE NO.
PRELIMINARY
NOT FOR CONSTRUCTION OR RECORDING
Signed
ARIZONA U.S.A.

REVISIONS: COF 8/18/20

PROJECT NO. 20348
FN: SHEET-02
VERT SCALE: N/A
HOR SCALE: 1"=10'

DATE: 9/14/20
DESIGNED BY: MME
DRAWN BY: MME
CHECKED BY: KVH