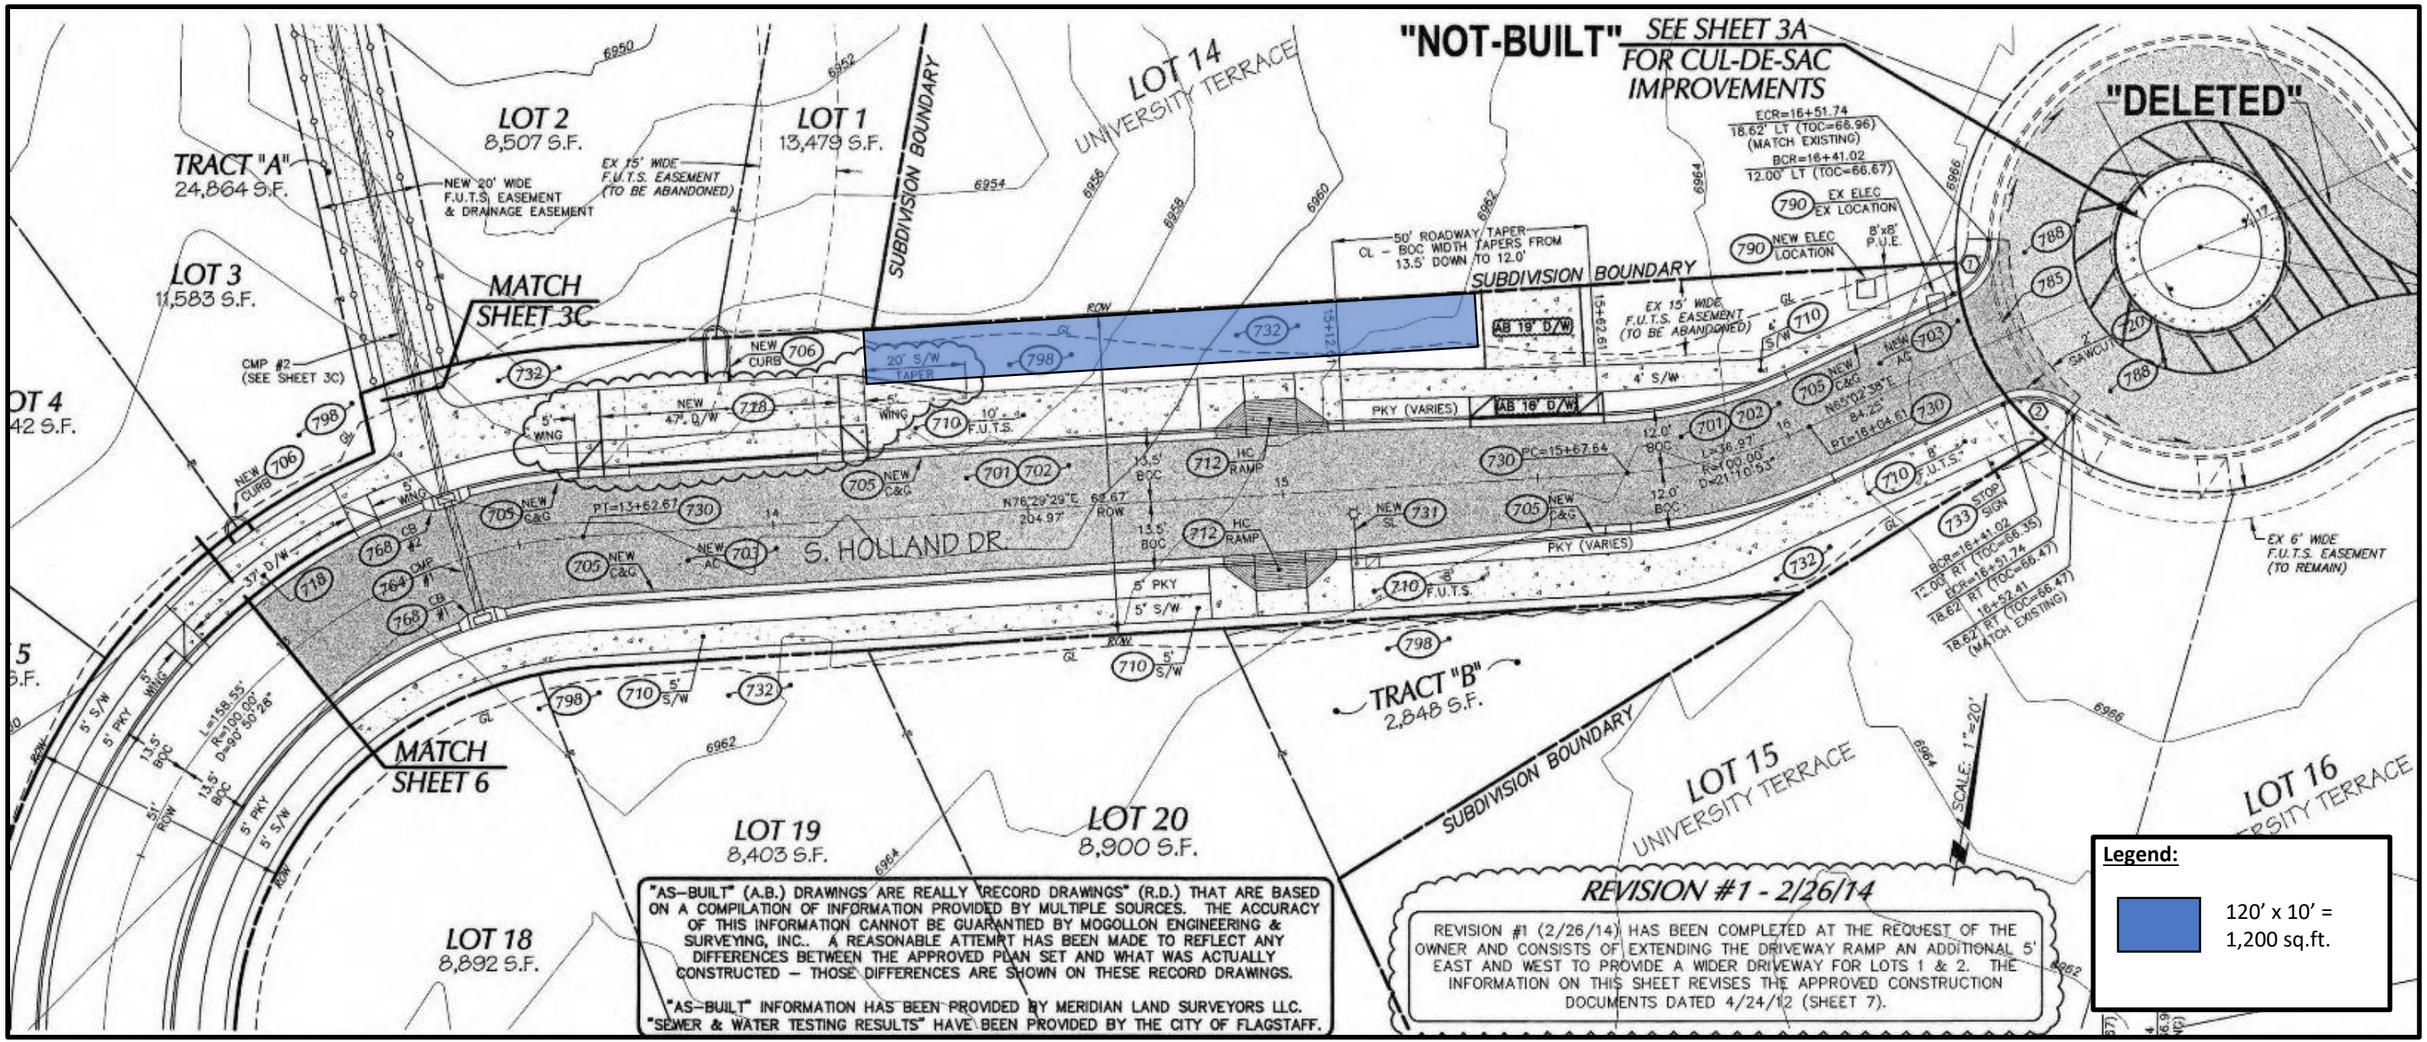


"AS-BUILT" (A.B.) DRAWINGS ARE REALLY "RECORD DRAWINGS" (R.D.) THAT ARE BASED ON A COMPILATION OF INFORMATION PROVIDED BY MULTIPLE SOURCES. THE ACCURACY OF THIS INFORMATION CANNOT BE GUARANTIED BY MOGOLLON ENGINEERING & SURVEYING, INC.. A REASONABLE ATTEMPT HAS BEEN MADE TO REFLECT ANY DIFFERENCES BETWEEN THE APPROVED PLAN SET AND WHAT WAS ACTUALLY CONSTRUCTED – THOSE DIFFERENCES ARE SHOWN ON THESE RECORD DRAWINGS.

"AS-BUILT" INFORMATION HAS BEEN PROVIDED BY MERIDIAN LAND SURVEYORS LLC.
"SEWER & WATER TESTING RESULTS" HAVE BEEN PROVIDED BY THE CITY OF FLAGSTAFF.

**REVISION #1 - 2/26/14**

REVISION #1 (2/26/14) HAS BEEN COMPLETED AT THE REQUEST OF THE OWNER AND CONSISTS OF EXTENDING THE DRIVEWAY RAMP AN ADDITIONAL 5' EAST AND WEST TO PROVIDE A WIDER DRIVEWAY FOR LOTS 1 & 2. THE INFORMATION ON THIS SHEET REVISES THE APPROVED CONSTRUCTION DOCUMENTS DATED 4/24/12 (SHEET 7).