SITE PLAN

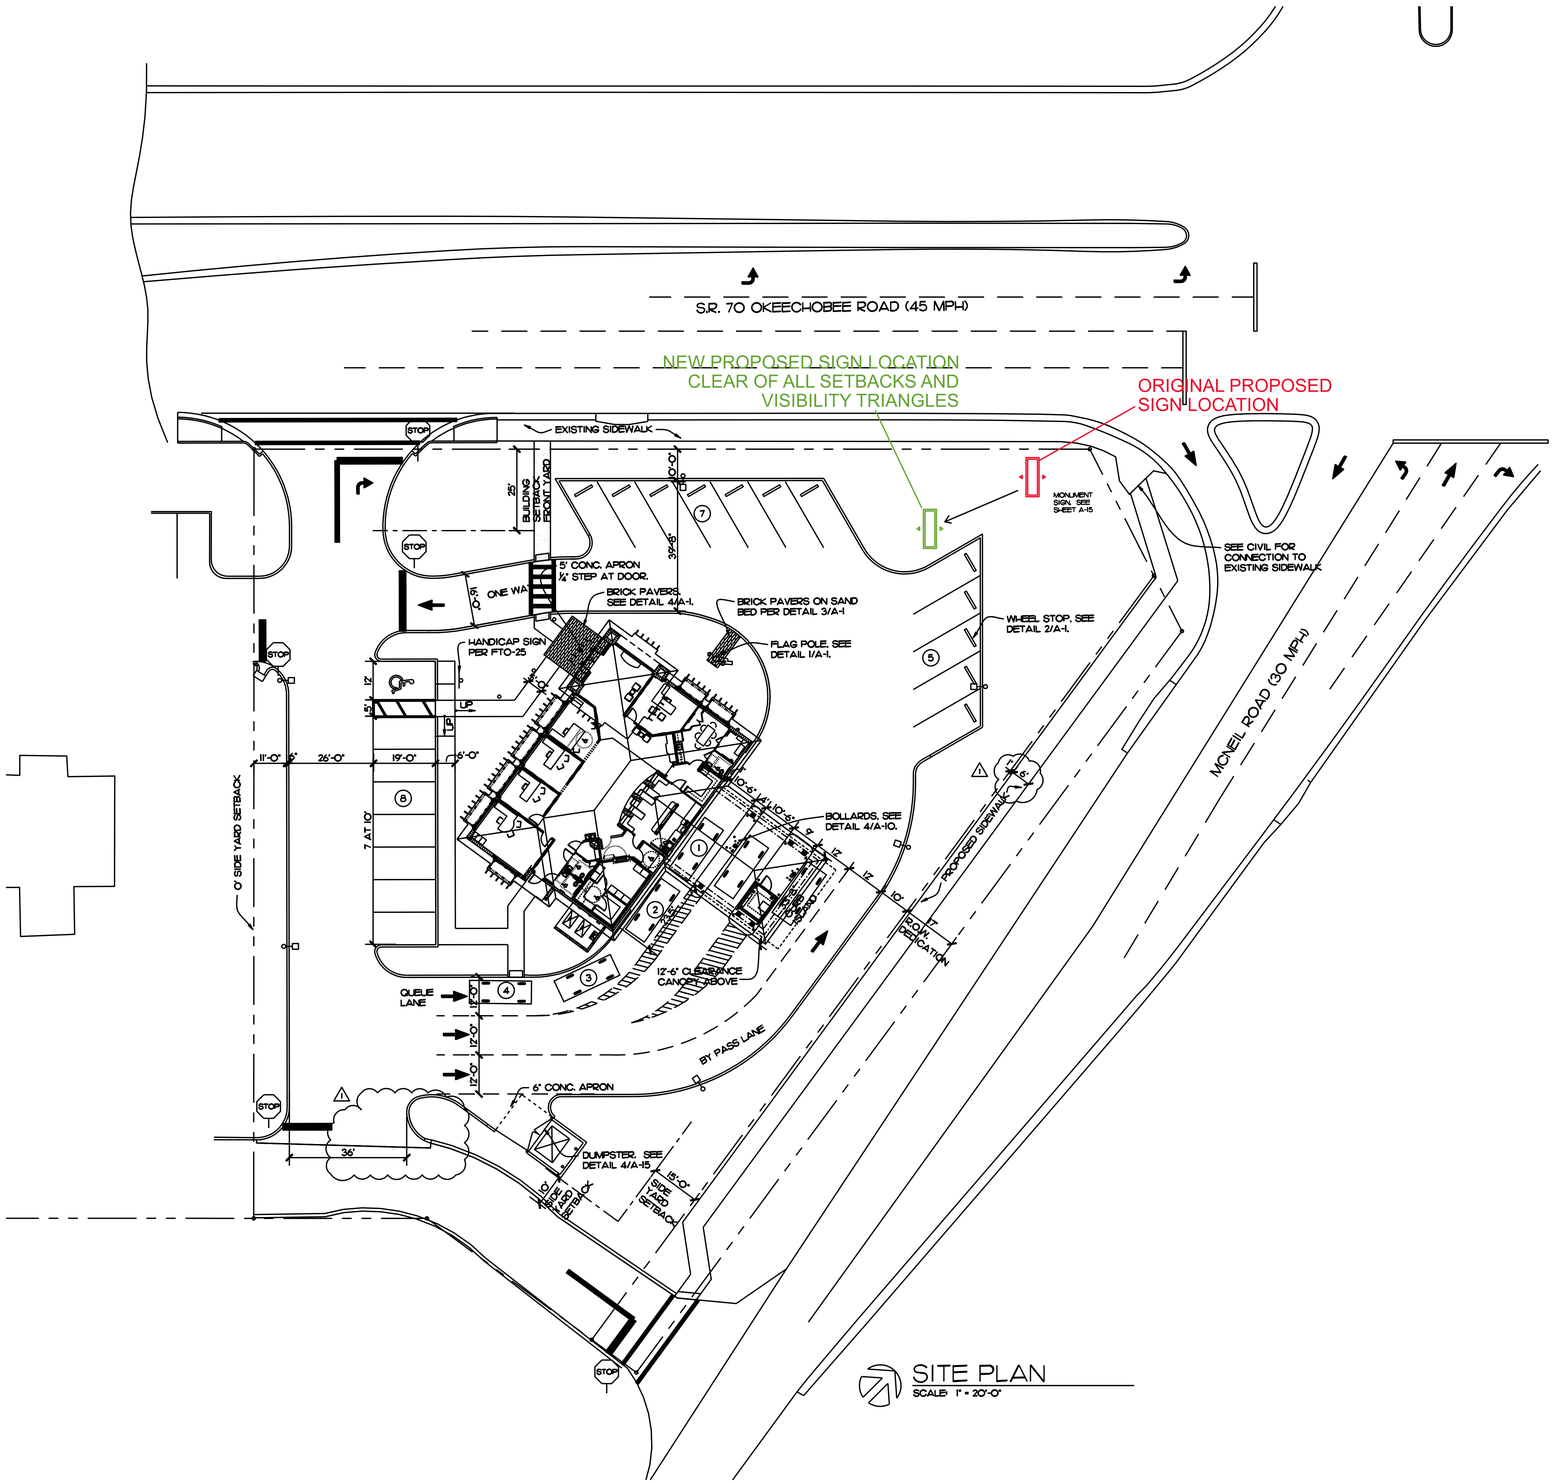

SITE PLAN
SCALE: 1" = 20'-0"

Signeffex
THE ART OF SIGNMAKING

512 6th St. NW
Winter Haven, FL 33881

Ph: 863-294-4498
Fax: 863-297-3299

www.signeffex.com

FL CERTIFICATION #ES12000111

Created Exclusively for:

CenterState BANK

5001 Okeechobee Blvd.
Ft Pierce, FL 34947

Sales Representative:

Customer Approval: Date:

Landlord's Approval: Date:

Filename:

Scale: Sheet No.

Date: Rev. Date:

Designer:

MET c US LISTED c UL us

This drawing is intended for the sole purpose of conveying visual design intent. It is an original drawing created by and is the sole property of (with exception to registered trademarks) SIGN EFFEX. It is not to be shown to any individual(s) outside of your company and it is not to be used or reproduced in any form. Violation of these terms may result in SIGN EFFEX implementing their right to charge for this original design and/or may result in court action.