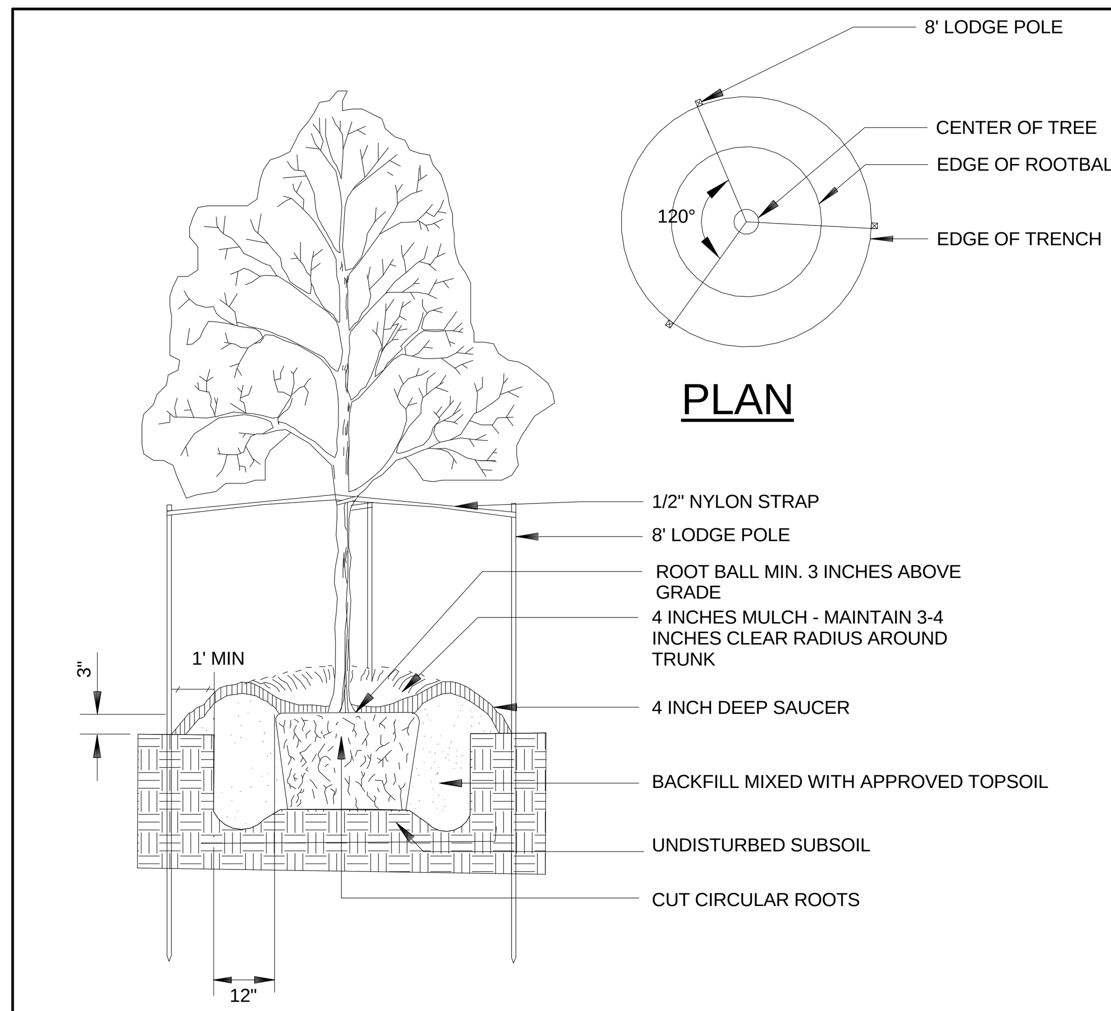

NOTE: SEE LANDSCAPE NOTES FOR THE TYPE OF MULCH MATERIAL TO USE.

CONTAINER TREE PLANTING DETAIL

N.T.S.

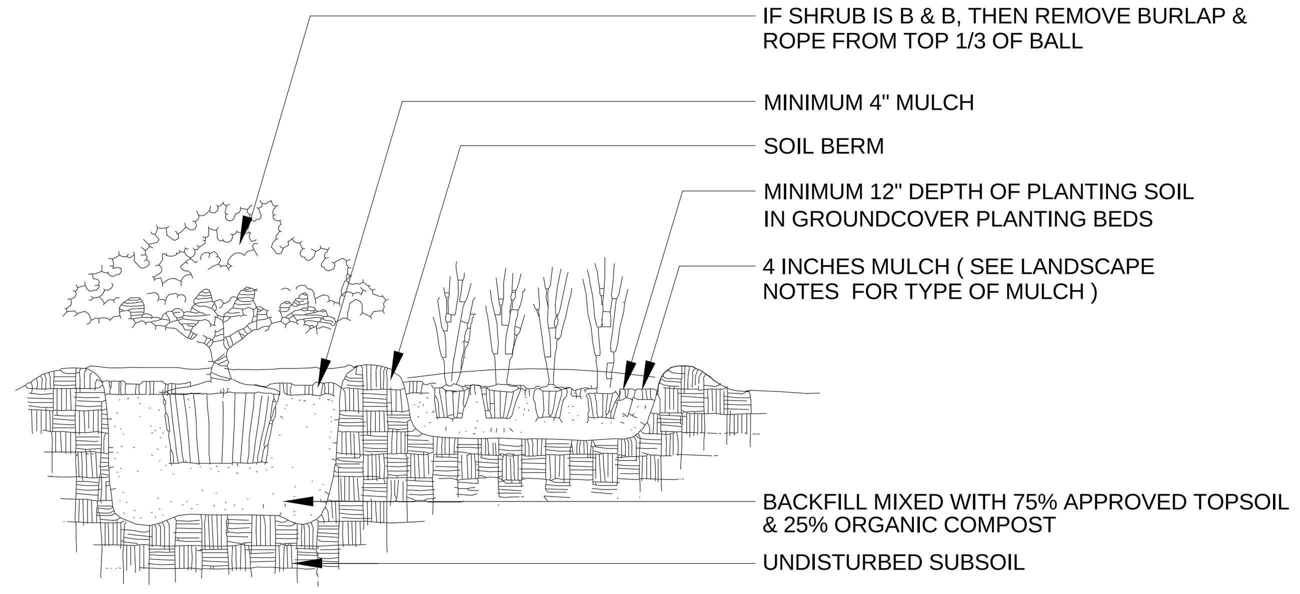

-PROVIDE MINIMUM PIT CLEARANCE AROUND ROOT BALL OF 6" SIDES AND BOTTOM.
-MAINTAIN 3"-4" MULCH FREE ZONE AROUND BASE OF PLANT.

SHRUB AND GROUNDCOVER PLANTING DETAIL

NTS

PLANT LIST

SYM.	COMMON NAME	BOTANICAL NAME	DESCRIPTION	TYPE	QTY
TREES					
LG	WAX LEAF LIGUSTRUM	LIGUSTRUM JAPONICUM	15 GAL., 1.5" DBH., 8' MIN. HT., 8' SPRD	CANOPY	4
SHRUBS/GROUNDCOVER					
RI	INDIAN HAWTHORN	RHAPHEOLEPIS INDICA	3 GAL., 12" MIN. HT., 12" SPRD., 36" O.C.	SHRUB	27
GRASS					
SOD	BAHIA	ARGENTINE	SOLID SOD, CONTRACTOR TO VERIFY QTY.		

NOTE:

PLANT DESCRIPTIONS ARE FOR MINIMUM ACCEPTABLE SPECIFICATIONS. ALL CRITERIA LISTED FOR CONTAINER SIZE, CALIPER, HEIGHT, SPREAD, ETC. MUST BE MET FOR PLANT MATERIAL ACCEPTANCE. FOR EXAMPLE, IF A THREE GALLON SHRUB DOES NOT MEET THE HEIGHT OR SPREAD SPECIFICATION, IT WILL NOT BE ACCEPTED.

IF SPECIFIED PLANTS ARE UNAVAILABLE AT TIME OF CONSTRUCTION, CONTRACTOR MAY REPLACE SPECIFIED PLANTS WITH PLANTS APPROVED BY LANDSCAPE ARCHITECT AND CITY STAFF.

ALL OPEN SPACE AREAS WITHIN THE PROPERTY SHALL BE SODDED UNLESS PAVED, SEEDED AND MULCHED OR PLANTED WITH SHRUBS AND GROUND COVER.

ALL LANDSCAPED AREAS WILL BE 100% IRRIGATED WITH A CENTRAL AUTOMATIC IRRIGATION SYSTEM INCLUDING A RAIN SENSOR.

DPI INSPECTION NOTES (REQUIRED)

D.P.I. PALM INSPECTION NOTE :
ALL PALMS SHALL HAVE A VALID AND CURRENT STATE OF FLORIDA, DIVISION OF PLANT INDUSTRY (DPI) INSPECTION CERTIFICATION PRIOR TO BEING TRANSPORTED TO THE CONSTRUCTION SITE. THE DPI CERTIFICATION MUST BE SUBMITTED TO CPH AND A COPY OF THIS CERTIFICATION MUST BE PROVIDED TO THE GENERAL CONTRACTOR AND MAINTAINED WITH THE CONSTRUCTION RECORDS.

D.P.I. INSPECTION OF ALL PLANT MATERIAL:
ALL TREES, SHRUBS AND SOD WILL HAVE A VALID AND CURRENT STATE OF FLORIDA, DIVISION OF PLANT INDUSTRY (DPI) INSPECTION CERTIFICATION PRIOR TO BEING TRANSPORTED TO THE CONSTRUCTION SITE. THE DPI CERTIFICATION MUST BE SUBMITTED TO CPH AND A COPY OF THIS CERTIFICATION MUST BE PROVIDED TO THE GENERAL CONTRACTOR AND MAINTAINED WITH THE CONSTRUCTION RECORDS.

EXISTING SITE PHOTO 1

EXISTING SITE PHOTO 2

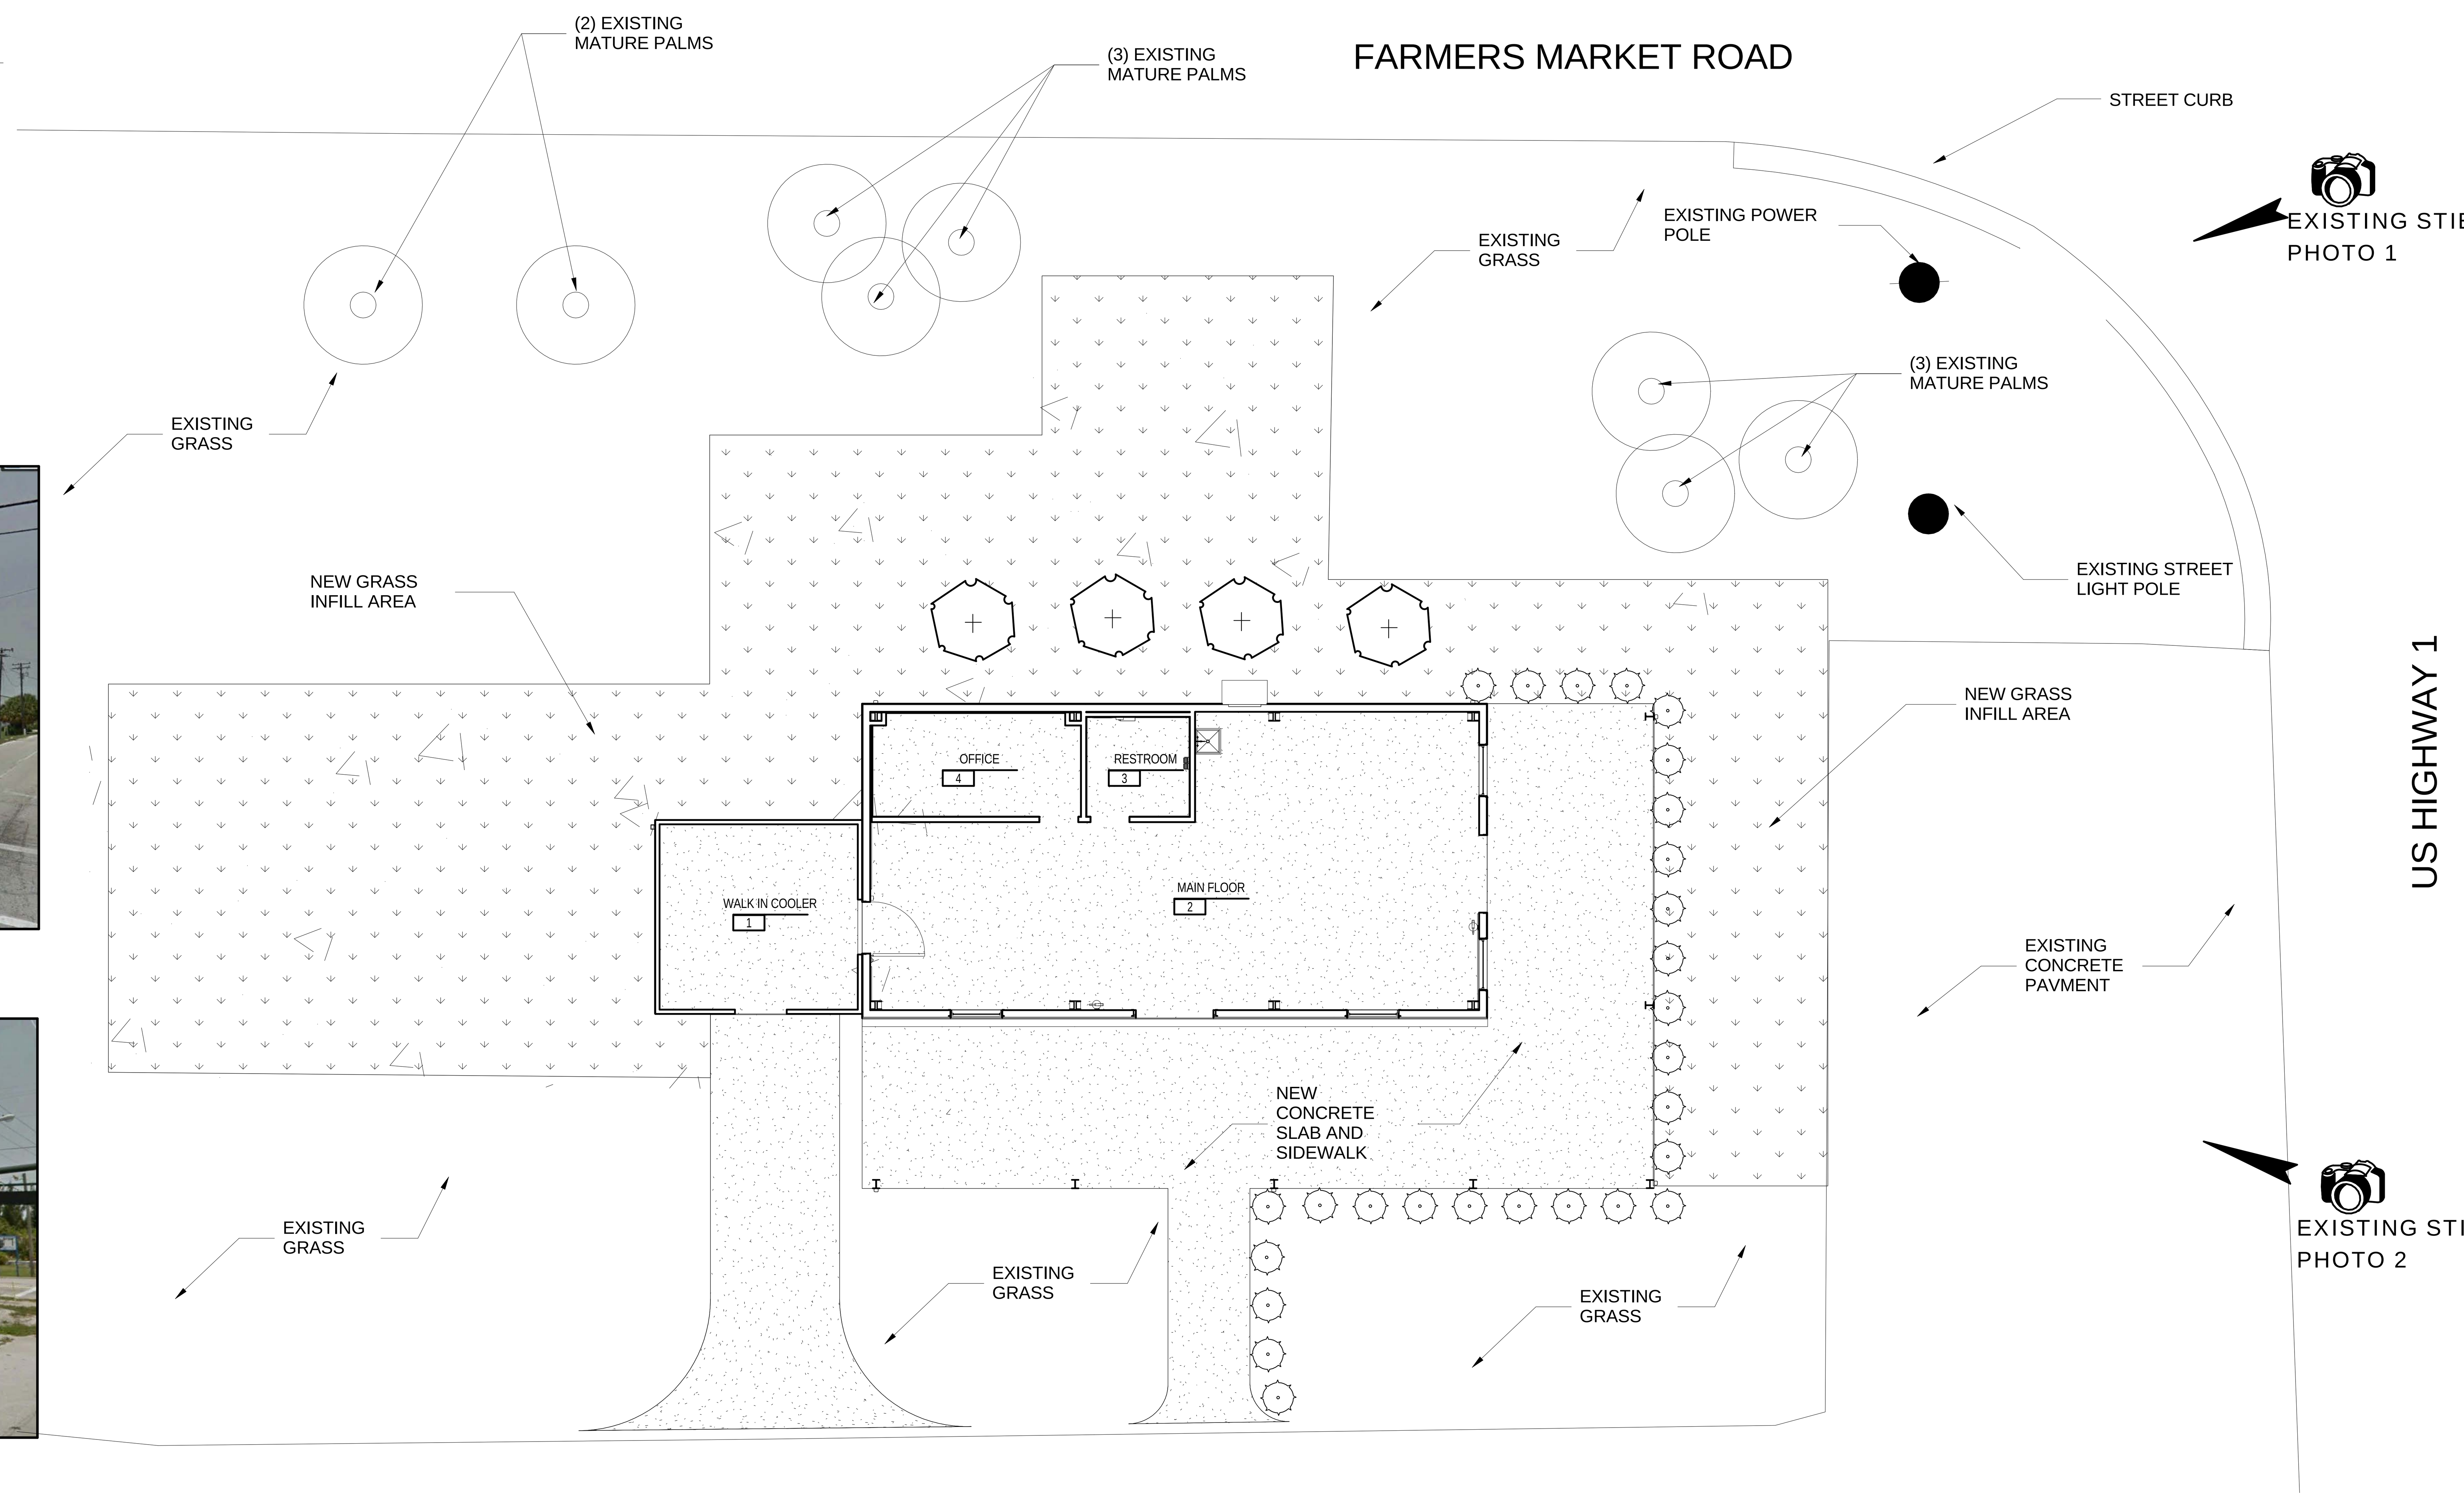

1 LANDSCAPING PLAN

1/8" = 1'-0"

cph
www.cphcorp.com
A Full Service A & E Firm
Architects
Engineers
Environmental
Landscape Architects
M / E / P
Planners
Structural
Surveyors
Traffic / Transportation

Offices in:
• Florida
• Puerto Rico
• Connecticut
• Maryland
• Texas

CERTIFICATION
JOHN A. BAER, AIA

REVISIONS

#	DATE	DESCRIPTION	BY

Designed by:	JAB
Drawn by:	LDM
Checked by:	VT
Approved by:	JAB
Scale:	As indicated
Date:	01-22-2014
Job No.:	F7606
File:	C:\Users\lmurrah\Documents\FARMERS MARKET CENTRAL_lmurrah.rvt

Plans Prepared By :
CPH, Inc.
500 West Fulton St.
Sanford, Fl. 32771
Ph: 407.322.6841
Licenses:
Eng. C.O.A. No. 3215
Survey L.B. No. 7143
Arch. Lic. No. AA2600926
Lndscp. Lic. No. LC0000298

LANDSCAPE PLAN

FORT PIERCE STATE FARMERS MARKET

3475 SOUTH US I HWY
FORT PIERCE, FLORIDA 34982

Sheet No.

LS101

12/23/2014 11:00:00 AM

NOTE: THE SCALE OF THESE PLANS MAY HAVE CHANGED DUE TO REPRODUCTION