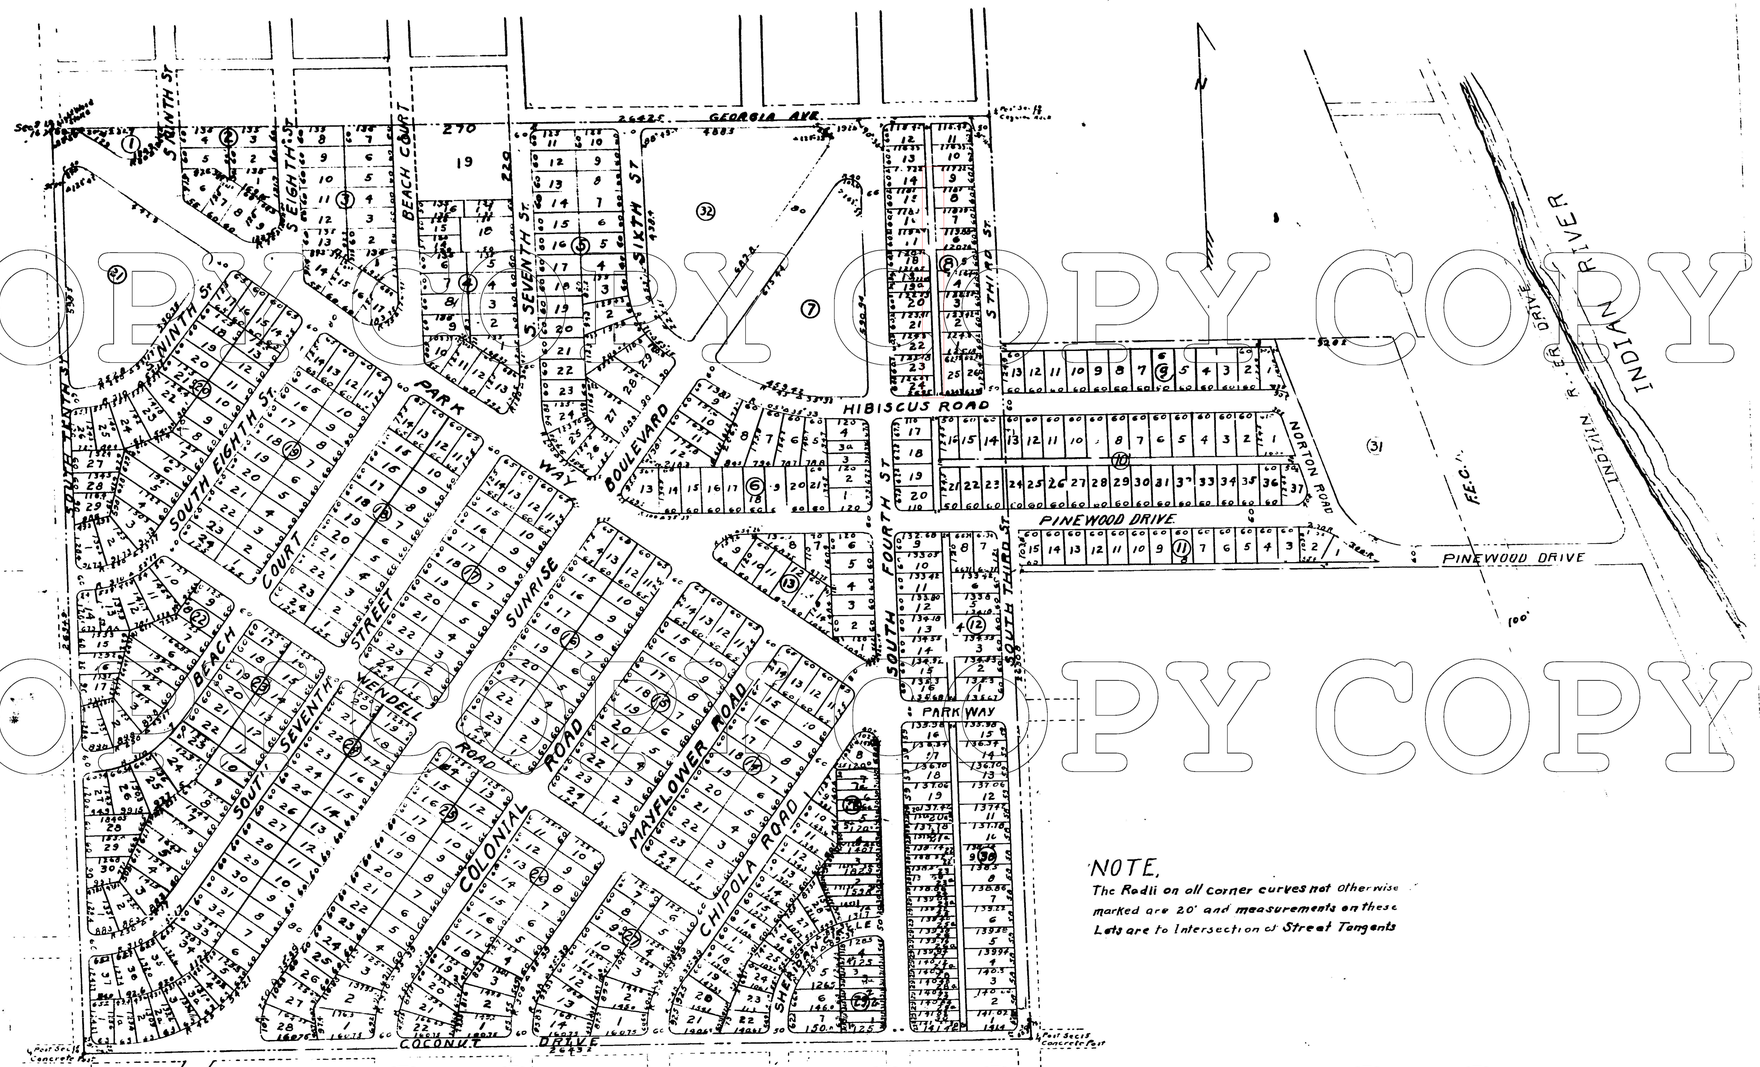

NOTE,
The Radii on all corner curves not otherwise marked are 20' and measurements on these Lots are to Intersection of Street Tangents

State of Florida } ss.
County of St Lucie }
I N C Buchanan Do Hereby Certify That This Plat Has Been Made From Actual Surveys and That the Distances Shown are True and Correct
Dated This 8th Day of June 1925
N C. Buchanan

State of Florida } ss
County of St Lucie }
Subscribed before me This 8th Day of June 1925
Rupert H. Rodgers Jr
Notary Public State of Florida.
My Commission Expires December 19th 1928

Approved for City of Fort Pierce
June 8 1925
Miller Zellmer
City Engineer

Approved for St Lucie County
June 8th 1925.
County Engineer

PLAT of PINEWOOD
A Subdivision of all of N.W. 1/4 of Sec 15 and that part of South half of Gov Lot 1 of Sec 15 which lies West of Right of Way of the F.E.C Ry
all in T35 S.R. 40E St Lucie Co Fla
Scale 1" 200'
Robb and Buchanan Engrs
Fort Pierce Fla

All Streets and Highways as shown on Plat are hereby Dedicated to the use of the Public
SUNRISE FRUIT COMPANY
By R H Rodgers
President

COPY COPY COPY COPY COPY COPY